FHWA REGION NO.	STATE	PROJECT NO.	FISCAL YEAR	SHEET NO.	TOTAL SHEETS
7	KANSAS	87TE-0040-01	1997	8	33

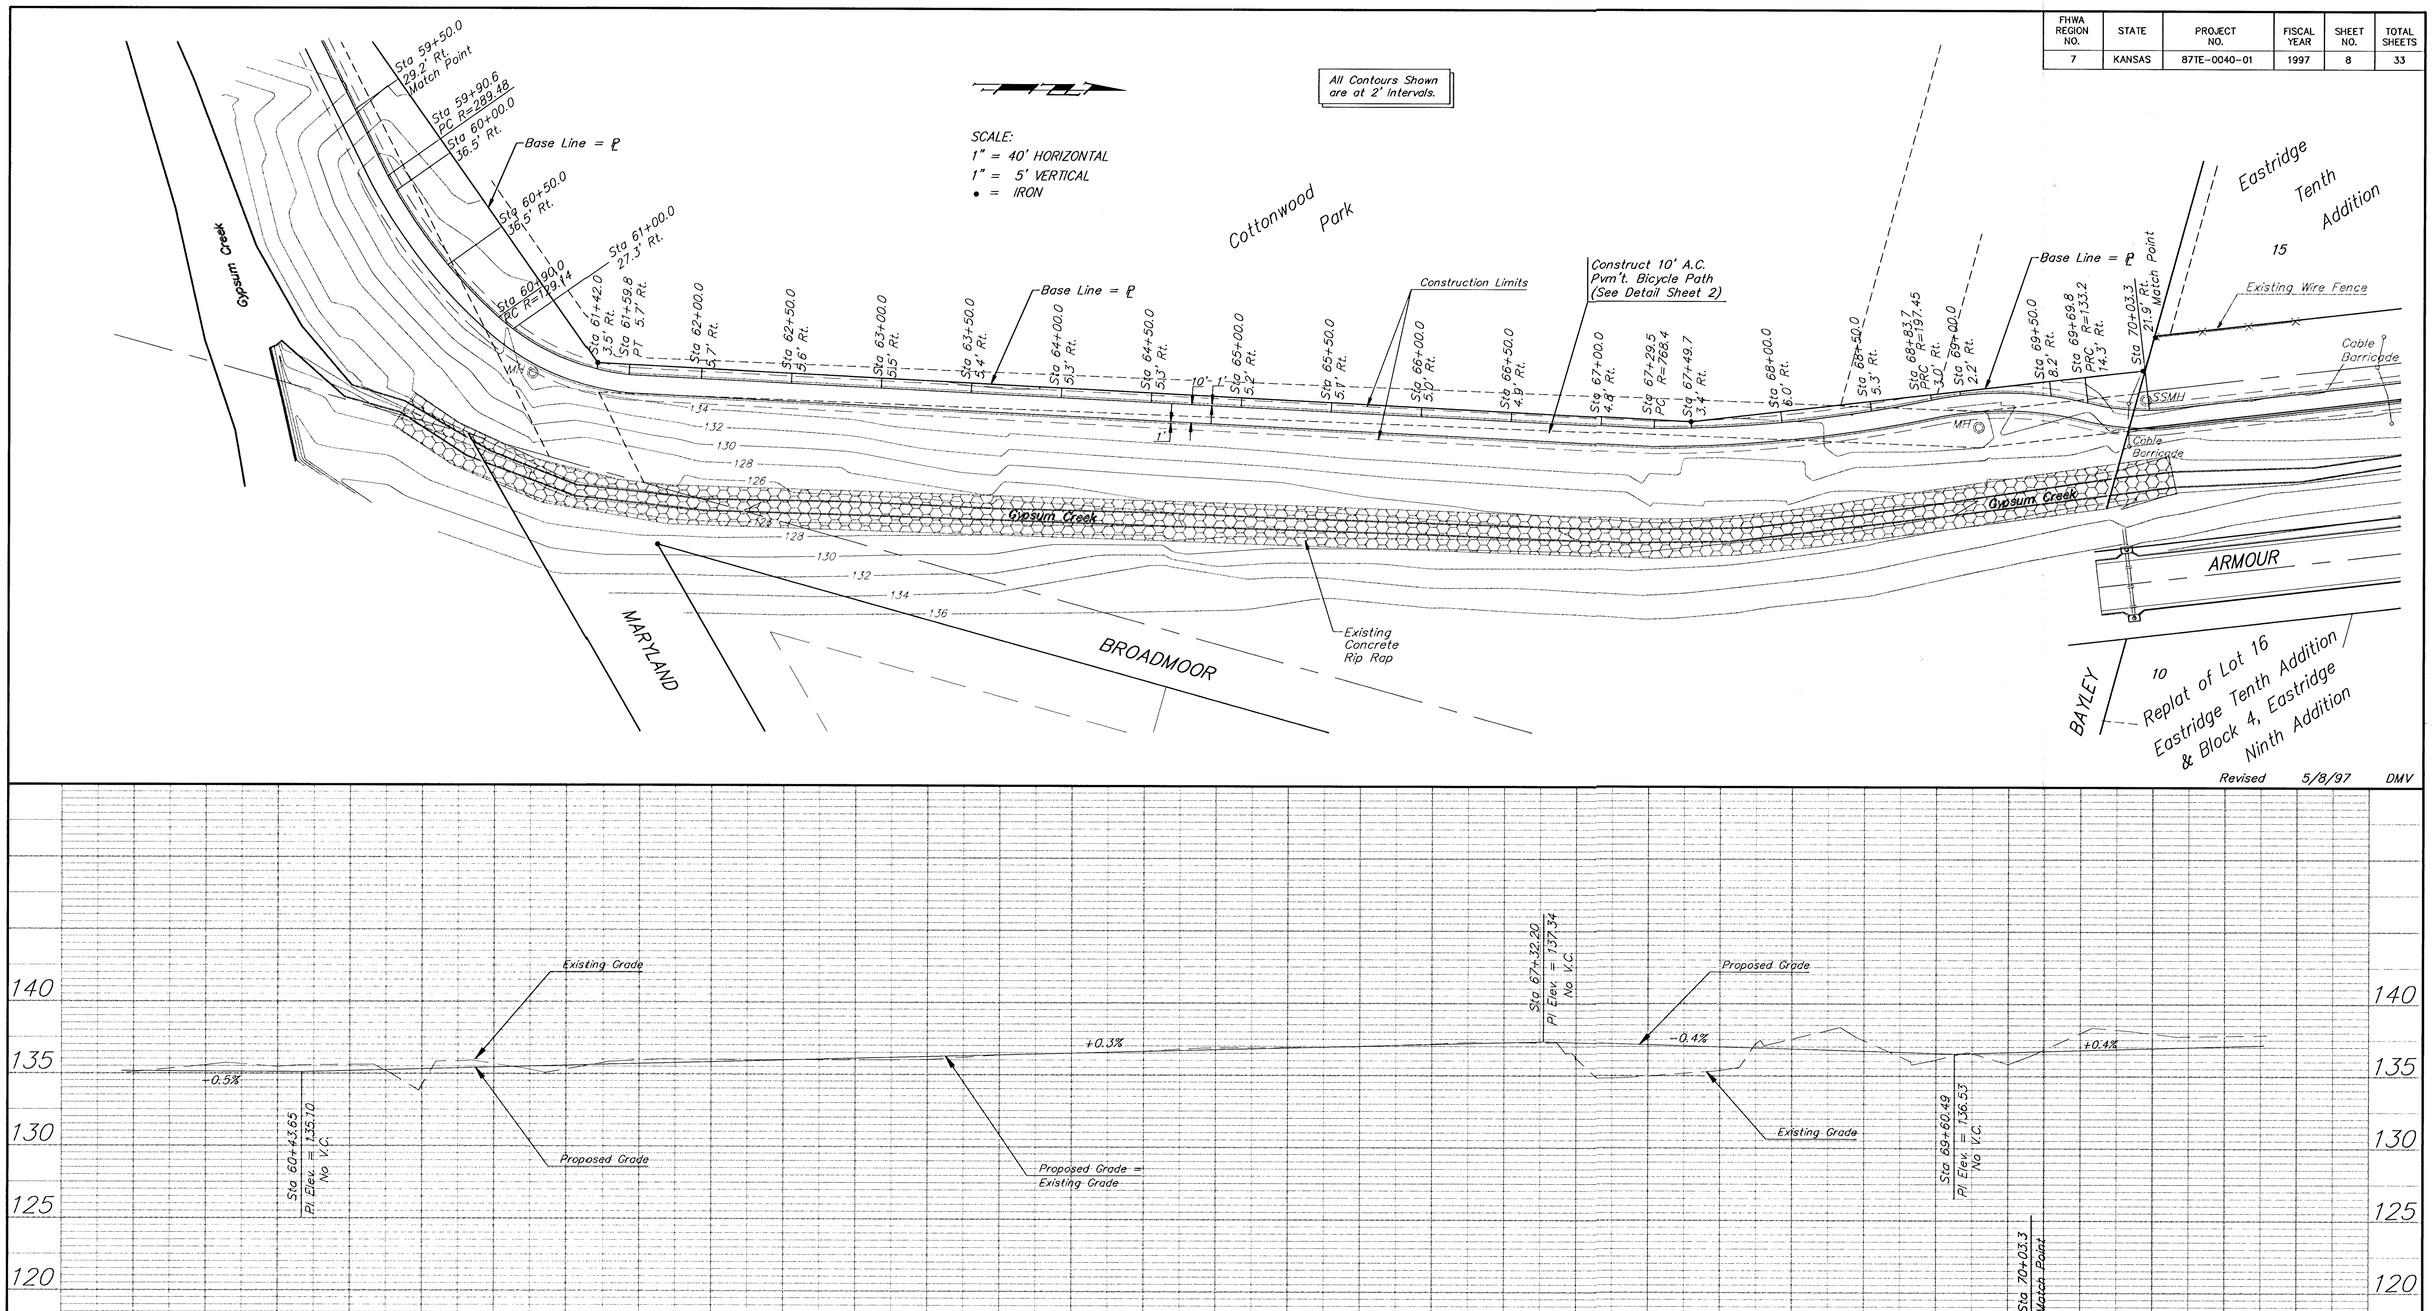

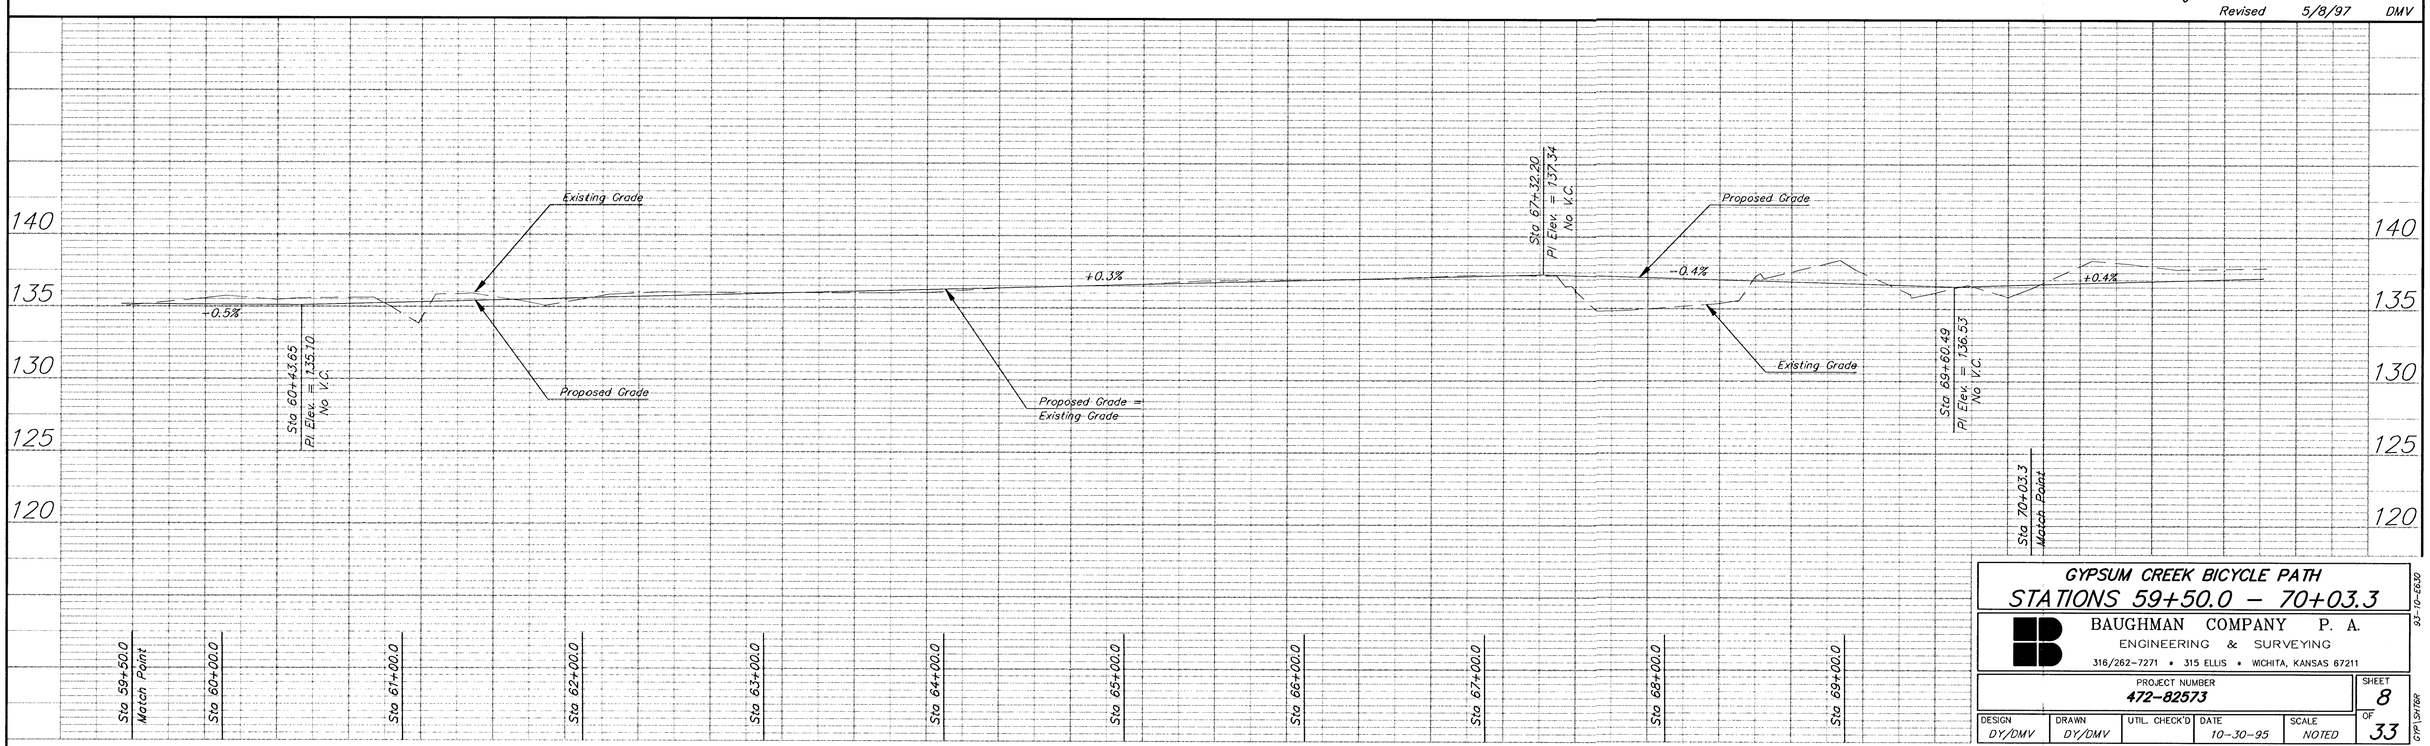

GYPSUM CREEK BICYCLE PATH

STATIONS 59+50.0 – 70+03.3

BAUGHMAN COMPANY P. A.
ENGINEERING & SURVEYING
316/262-7271 • 315 ELLIS • WICHITA, KANSAS 67211

PROJECT NUMBER	SHEET
472-82573	8 OF 33

DESIGN	DRAWN	UTIL. CHECK'D	DATE	SCALE
DY/DMV	DY/DMV		10-30-95	NOTED

93-10-E630

GYPSRTBR