
FHWA REGION NO.	STATE	PROJECT NO.	FISCAL YEAR	SHEET NO.	TOTAL SHEETS
7	KANSAS	87TE-0040-01	1997	29	33

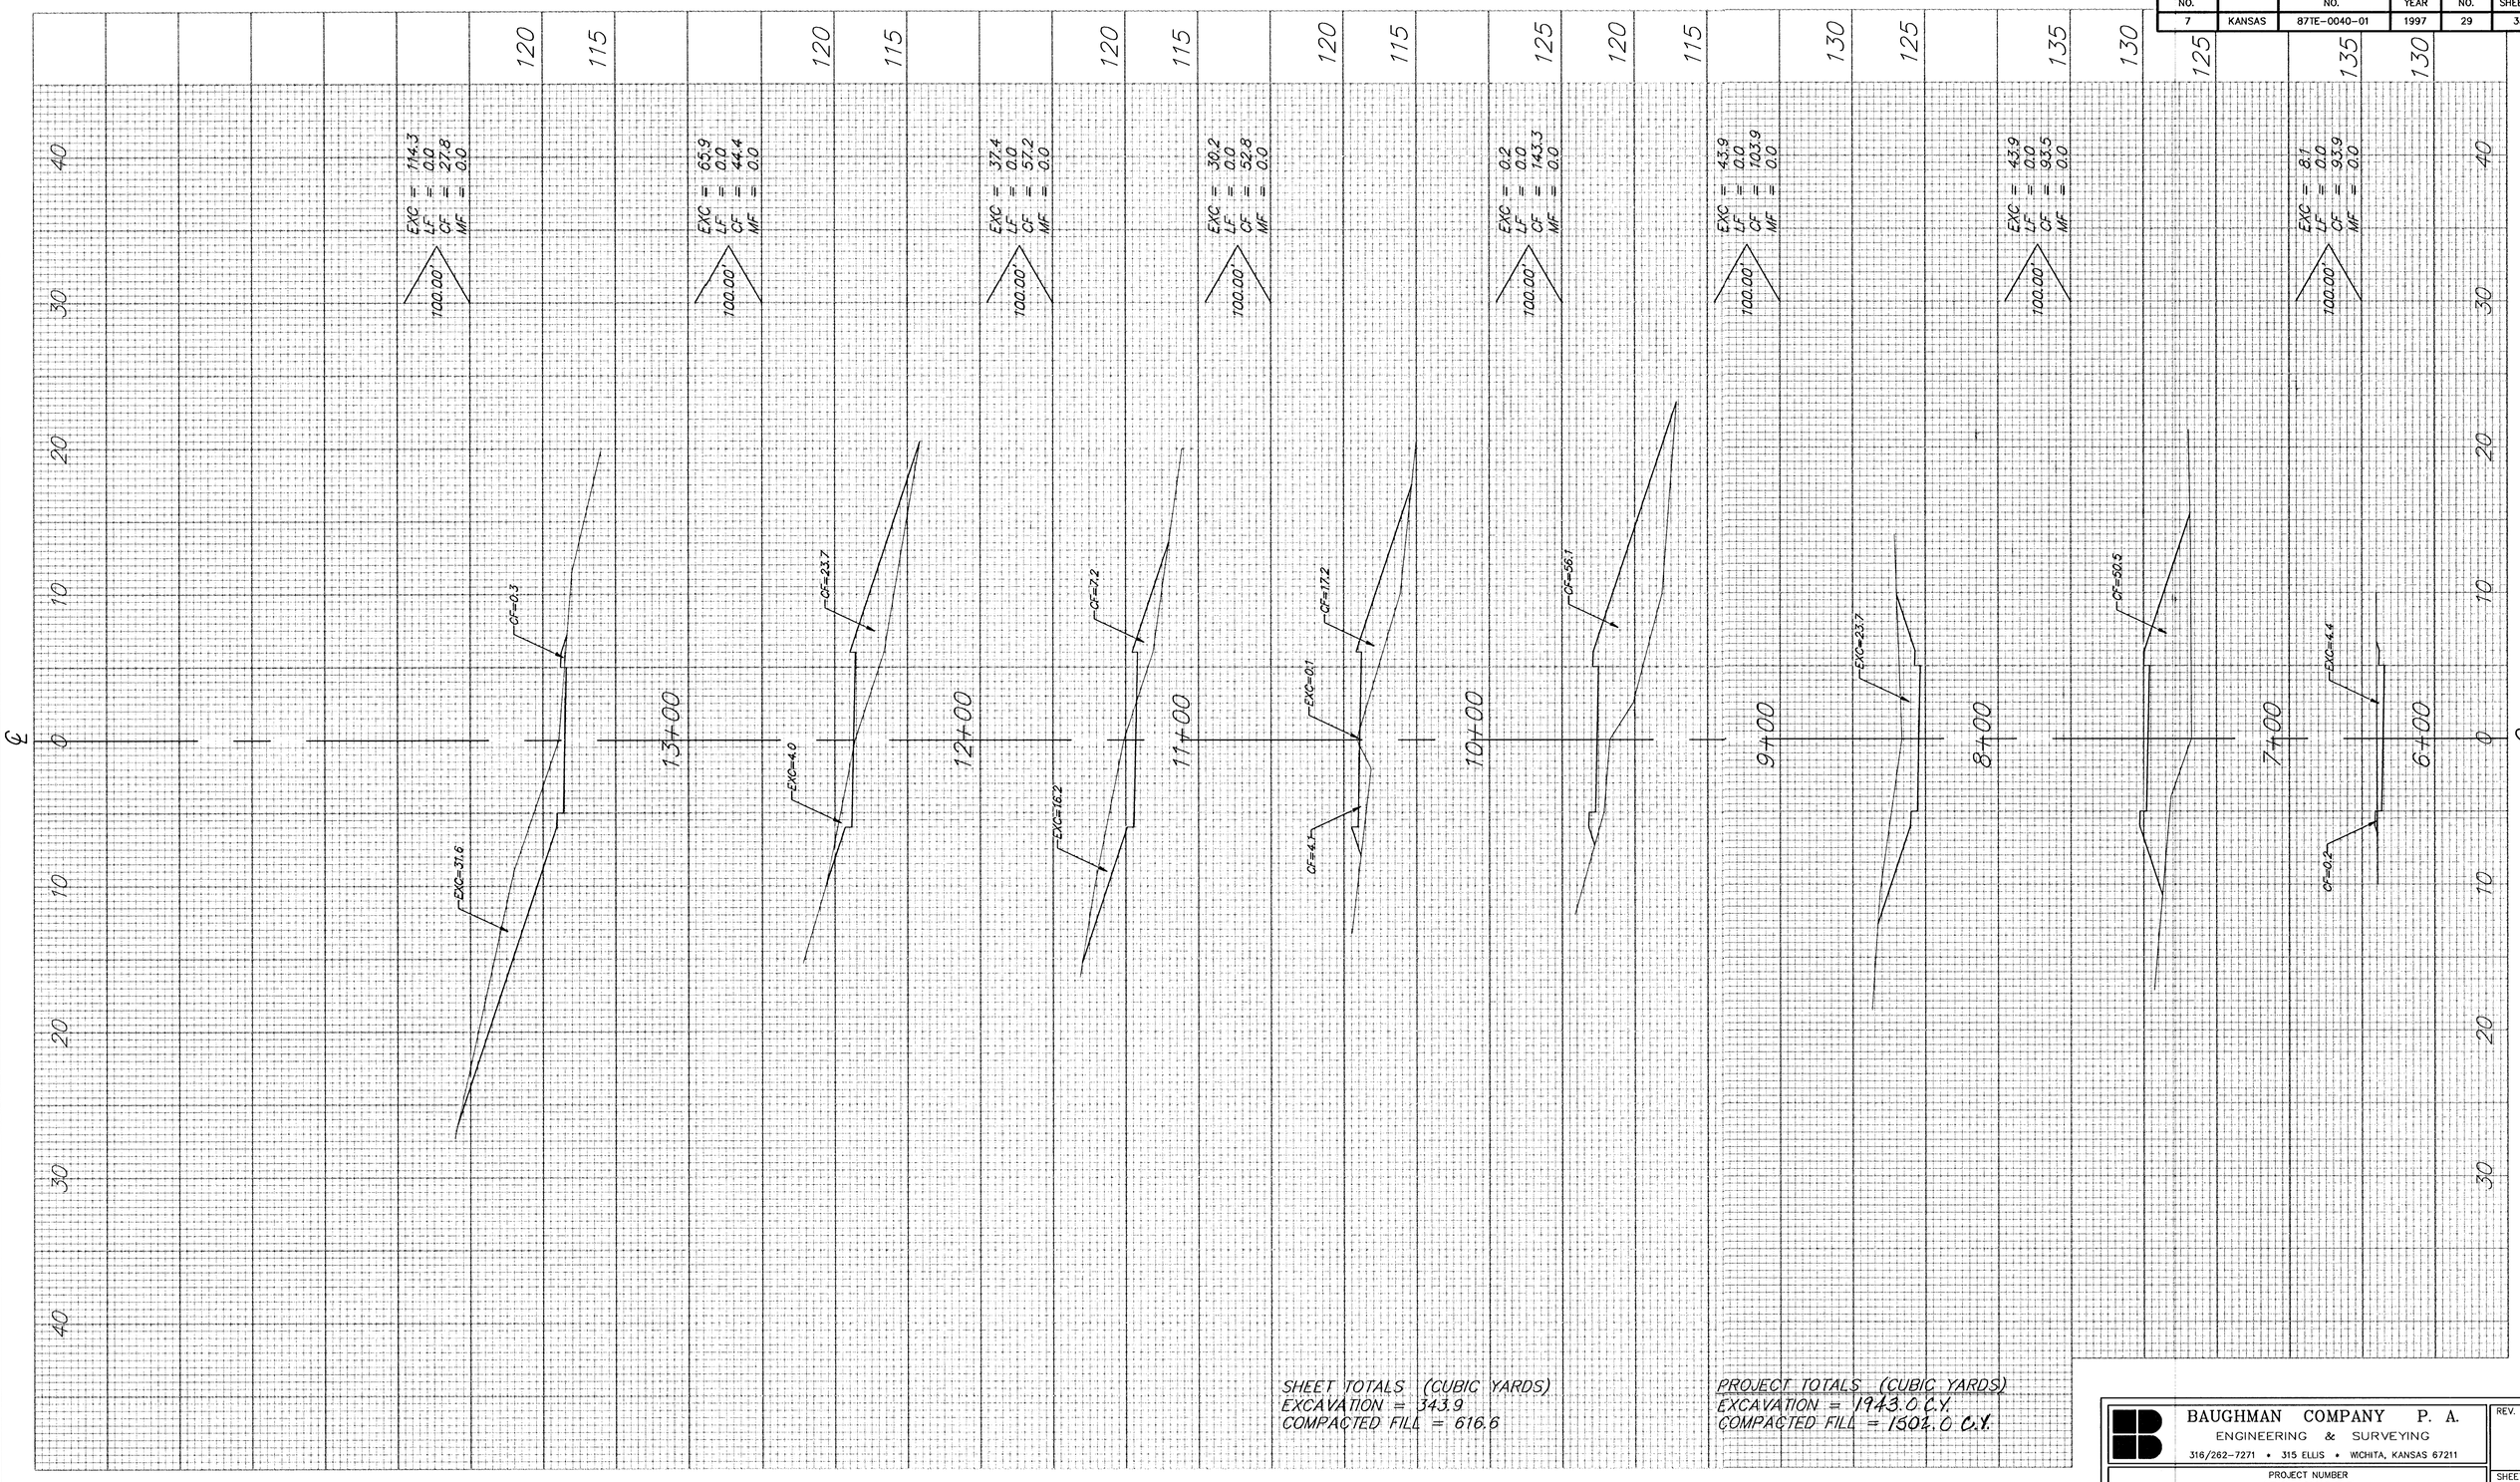

SHEET TOTALS (CUBIC YARDS)
EXCAVATION = 343.9
COMPACTED FILL = 616.6

PROJECT TOTALS (CUBIC YARDS)
EXCAVATION = 1943.0 C.Y.
COMPACTED FILL = 1502.0 C.Y.

BAUGHMAN COMPANY P. A.
ENGINEERING & SURVEYING
316/262-7271 • 315 ELLIS • WICHITA, KANSAS 67211

PROJECT NUMBER
472-82573

REV.

SHEET
29/33