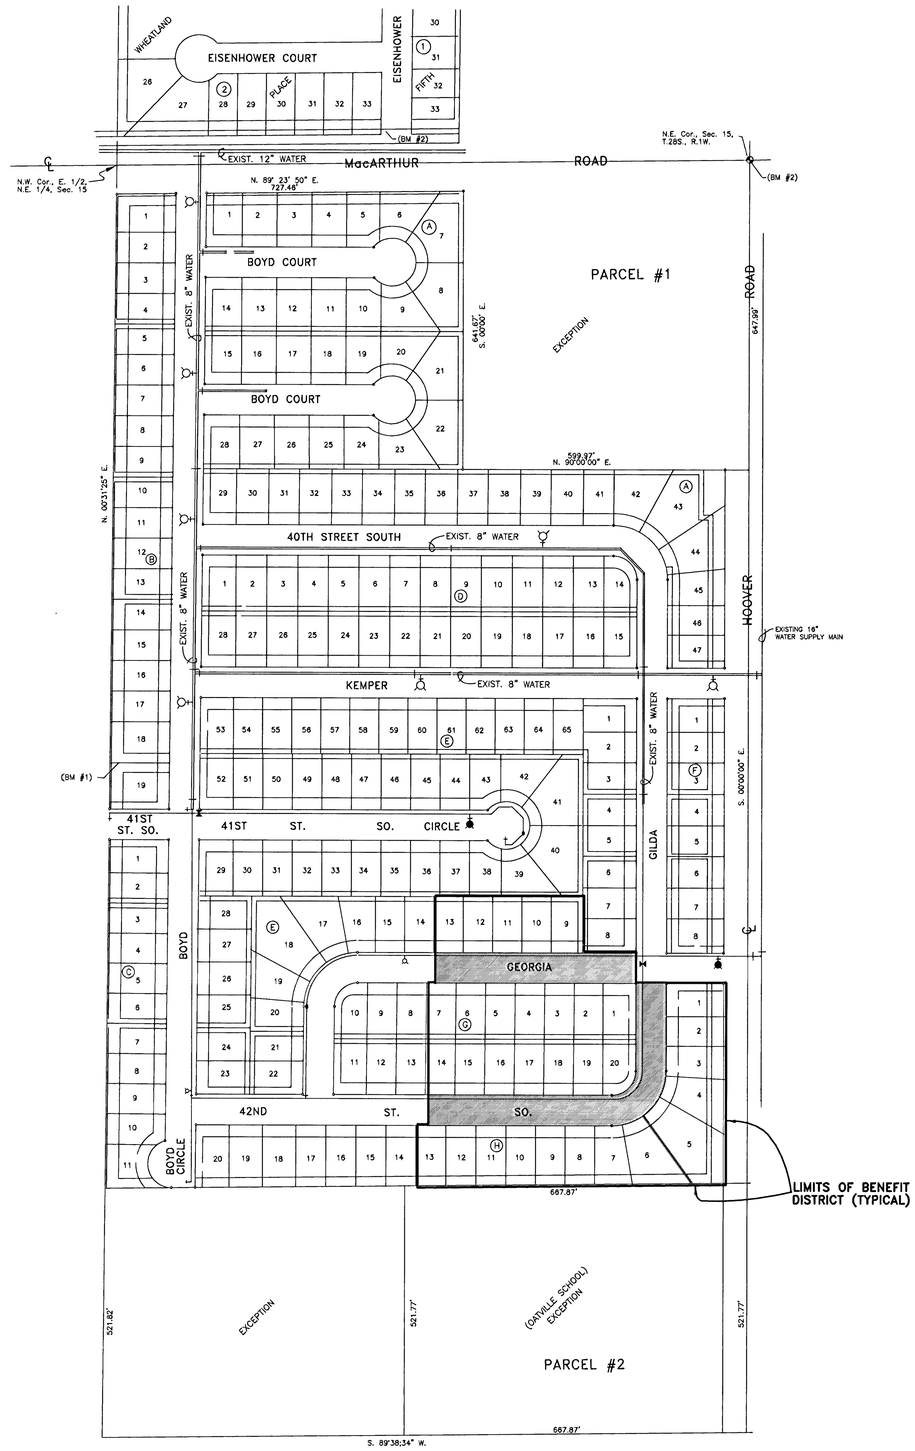


N

WHEATLAND ADDITION

SEDGWICK COUNTY, KANSAS

1" = 150'

BENCHMARKS

1. "□" ON CENTER OF EAST FACE LIFT STATION PAD. ELEV = 121.49 CITY DATUM
2. TOP OF IRON IN THIMBLE AT C.L. HOOVER & MacARTHUR. ELEV. = 122.45 CITY DATUM
3. R.R. SPIKE IN H.L.P., 100' N. OF THE S.E. CORNER OF LOT 5, BLK. H, WHEATLAND ADDITION. ELEV. = 131.06 CITY DATUM

KEY MAP
PAVING

MOEHRING & ASSOCIATES
CONSULTING ENGINEERS – SURVEYORS
433 S. HYDRAULIC WICHITA, KS.
(316) 263-8291

PROJECT NO. 472-83076

DATE: FEB. 2000 SHEET 2 OF 10

C:\SC14\WORK\WHTBPVGKEY.DWG