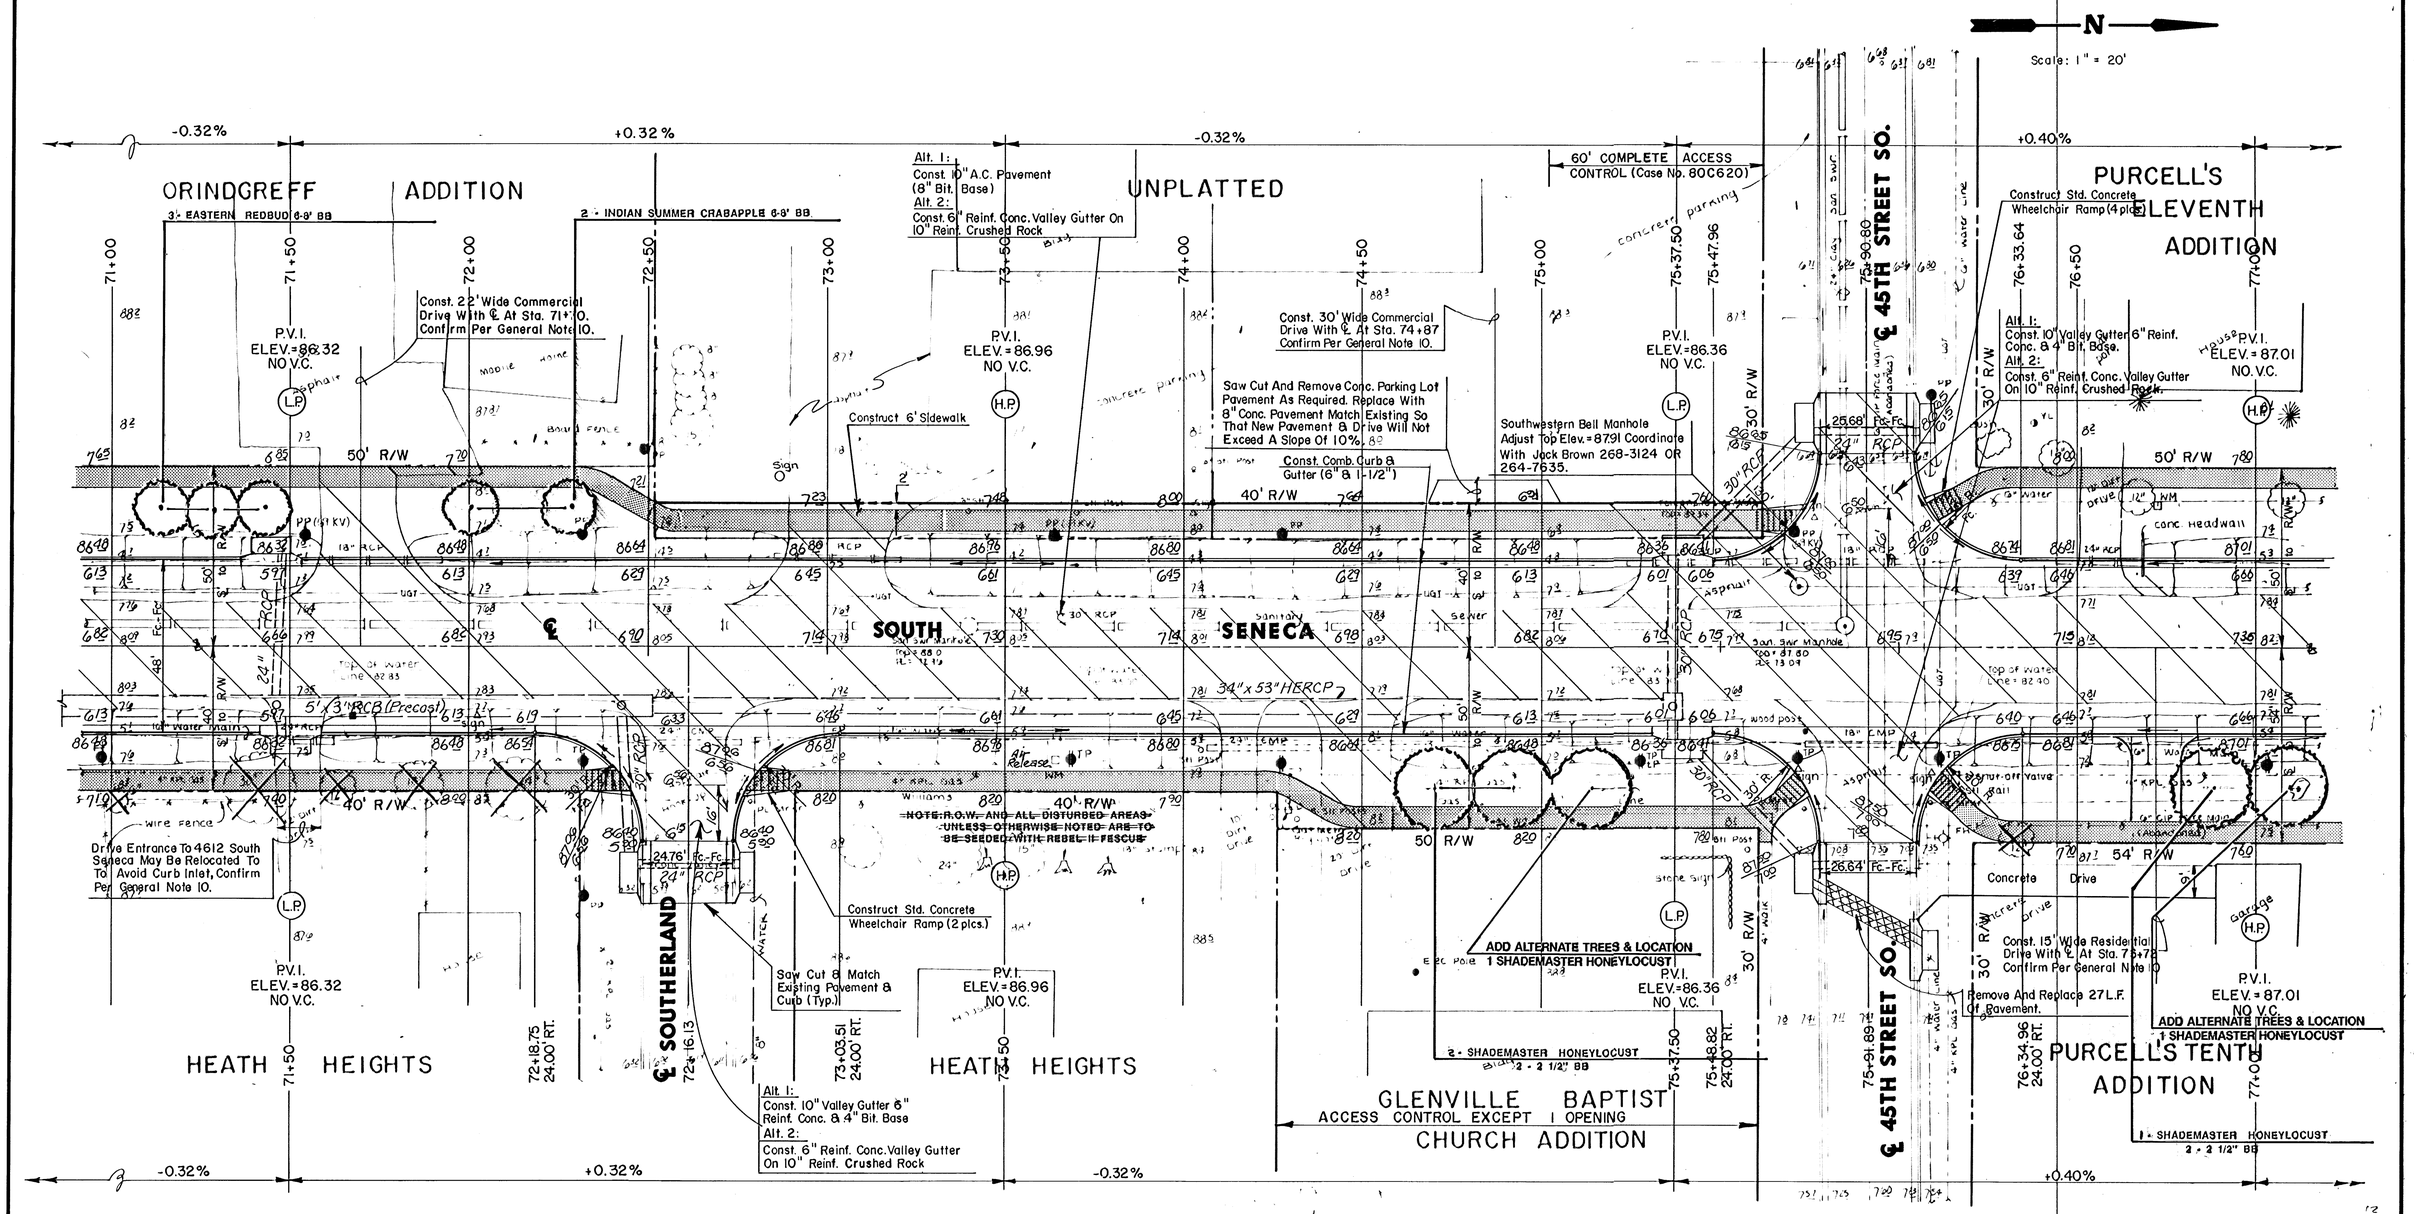

SEWER MANHOLE ADJUSTMENT				WATER VALVE BOX ADJUSTMENT				
STA.	OFFSET	EXIST. ELEV.	PROP. ELEV.	STA.	OFFSET	EXIST. ELEV.	PROP. ELEV.	NOTES
73+40	6' Lt.	88.00	87.06	72+80±	27' Rt.	N.A.		Field Verify
75+85	6' Lt.	87.80	86.88	72+72	40' Rt.	Relocated By Others		FH / WV
				73+64	32' Rt.	87.70	Adjust By Others	Air Release
				76+08±	25' Rt.			Field Verify
				76+08±	40' Lt.			Field Verify

SOUTH SENECA IMPROVEMENTS

LANDSCAPE PLAN

48TH ST. SO. TO MACARTHUR RD.

Design
Drawn by
Checked by
Date DEC., 1992
Job no.

MID-KANSAS ENGINEERING CONSULTANTS PA
3500 NORTH ROCK ROAD
BUILDING #800
WICHITA, KANSAS 67226
636-5666

Sheet 5 of 12

89-33-113E