LEGEND

(2) 6" PVC PIPE SLEEVES

(2) 4" PVC PIPE SLEEVES

5" ASPHALT PVMT. (TRUCK ROUTE)

CONDUIT MARKER SEE DETAIL B ON SHEET 7

24"ø 12'-6" PIER SEE DETAIL A ON SHEET 7

SCHEDULE 40 PVC CONDUIT SEE DETAIL C ON SHEET 7

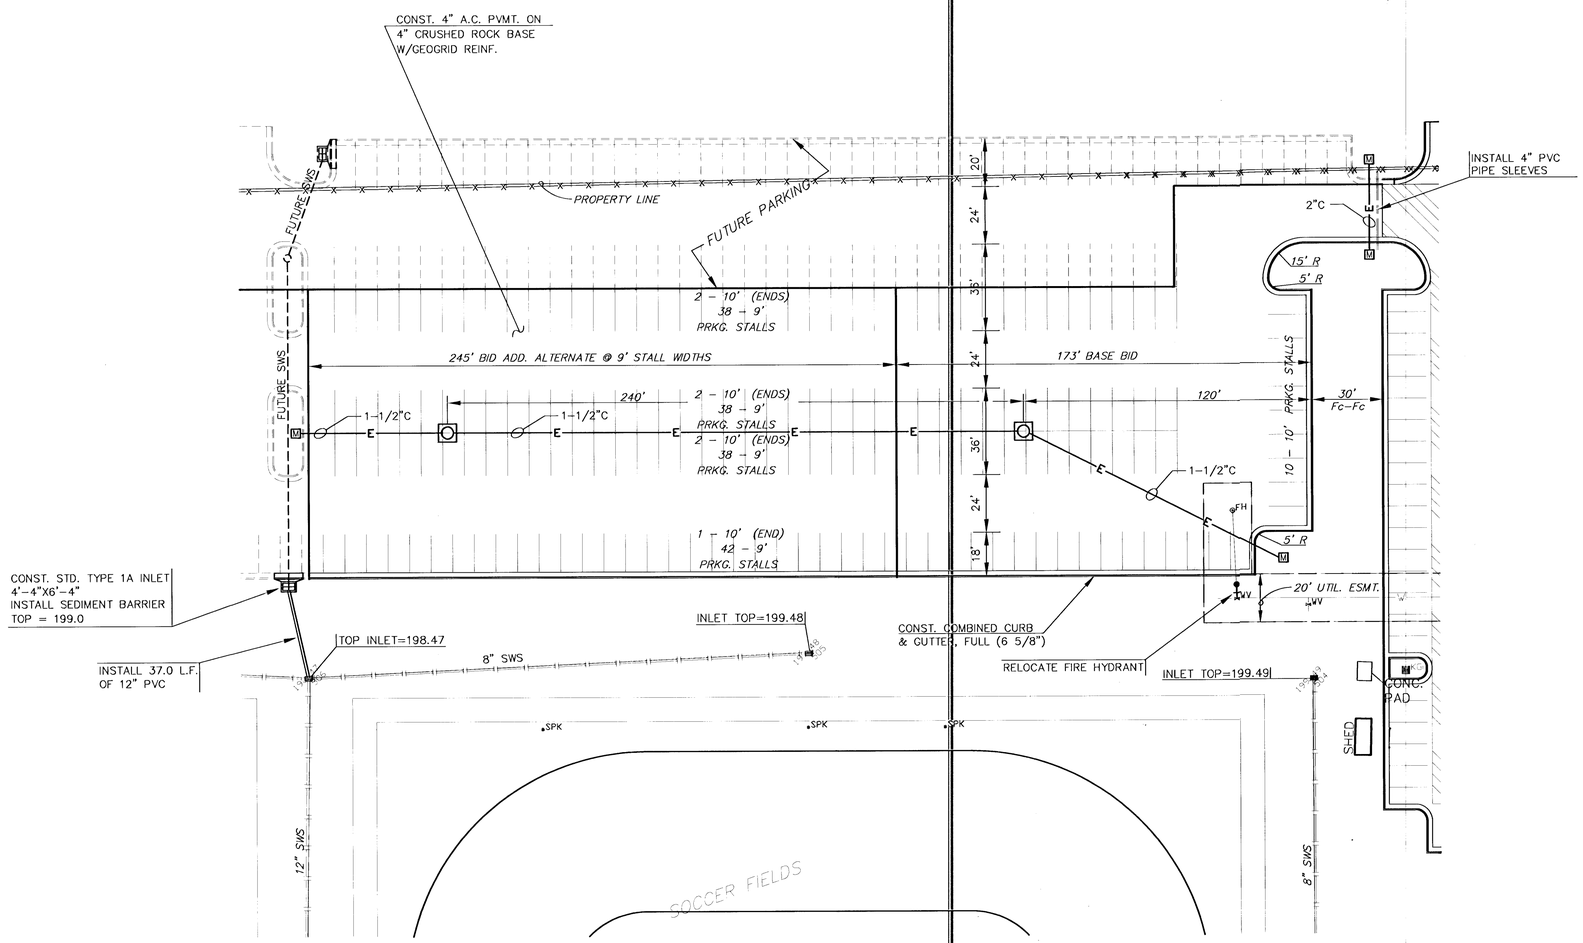

NOTE: DIMENSIONS ARE FROM FACE TO FACE OF CURB UNLESS INDICATED OTHERWISE.

MID-KANSAS ENGINEERING CONSULTANTS, INC.
411 N. WEBB ROAD
WICHITA, KS. 67206
316-684-9600

NORTHEAST BASEBALL/SOCCER COMPLEX
PROJECT NAME

PAVING PLAN
SHEET TITLE

GJA	GJR	GJA
DESIGN BY:	DRAWN BY:	CHECKED BY:
MARCH 2000	98026	4 / 7
DATE	JOB NO.	SHEET/OF

G:\CIVIL\98026\PAVE\PHASE3\PAVE2

G:\CIVIL\98026\PAVE\PHASE3\PAVE2.DWG Thu Jun 08 12:21:16 2000