SCALE:

PLAN: LAT. & LONG. 0 20 40

PROFILE: HORIZ. SAME AS ABOVE

VERT. 0 5

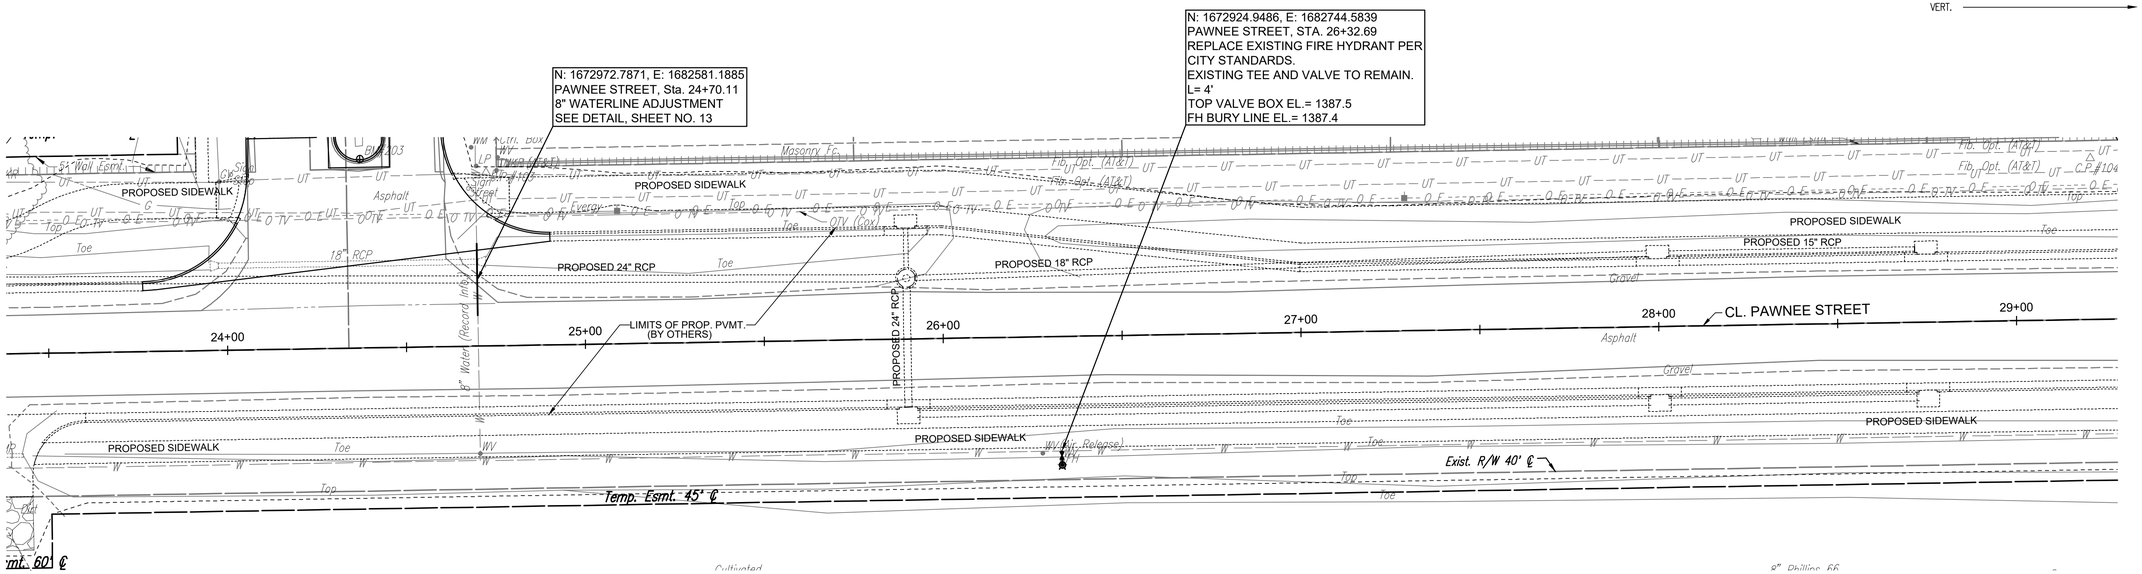

No.	Revision	By	Date

PAWNEE AVENUE FROM WEBB TO GREENWICH
PAVING AND INCIDENTAL DRAINAGE IMPTOVEMENTS

WL SERV. & FIRE HYD. REPLACEMENT

GARY JANZEN, P.E.–CITY ENGINEER
CITY OF WICHITA PROJECT NO. 472–85434

TREVOR KAUFMAN LICENSED 26008 07/09/2021 KANSAS PROFESSIONAL ENGINEER

PEC PROFESSIONAL ENGINEERING CONSULTANTS, P.A.
303 SOUTH TOPEKA WICHITA, KS 67202
316-262-2691 www.pec1.com

Designed by	TBK	Job No. 171395–004	Sht. 7 of 15
Drawn by	KTD	Date JANUARY 2021	

Saved: 04-09-2021, 2:31:27 PM by KURTIS.JERKT
Plot Scale: 1:1 Plot Date: 4/9/2021 11:20:14 AM by KS
U:\Wichita-Civil\2017\171395\004\Main\Drawings\171395-004-7-WATER SERVICE AND FIRE HYDRANT REPLACEMENT