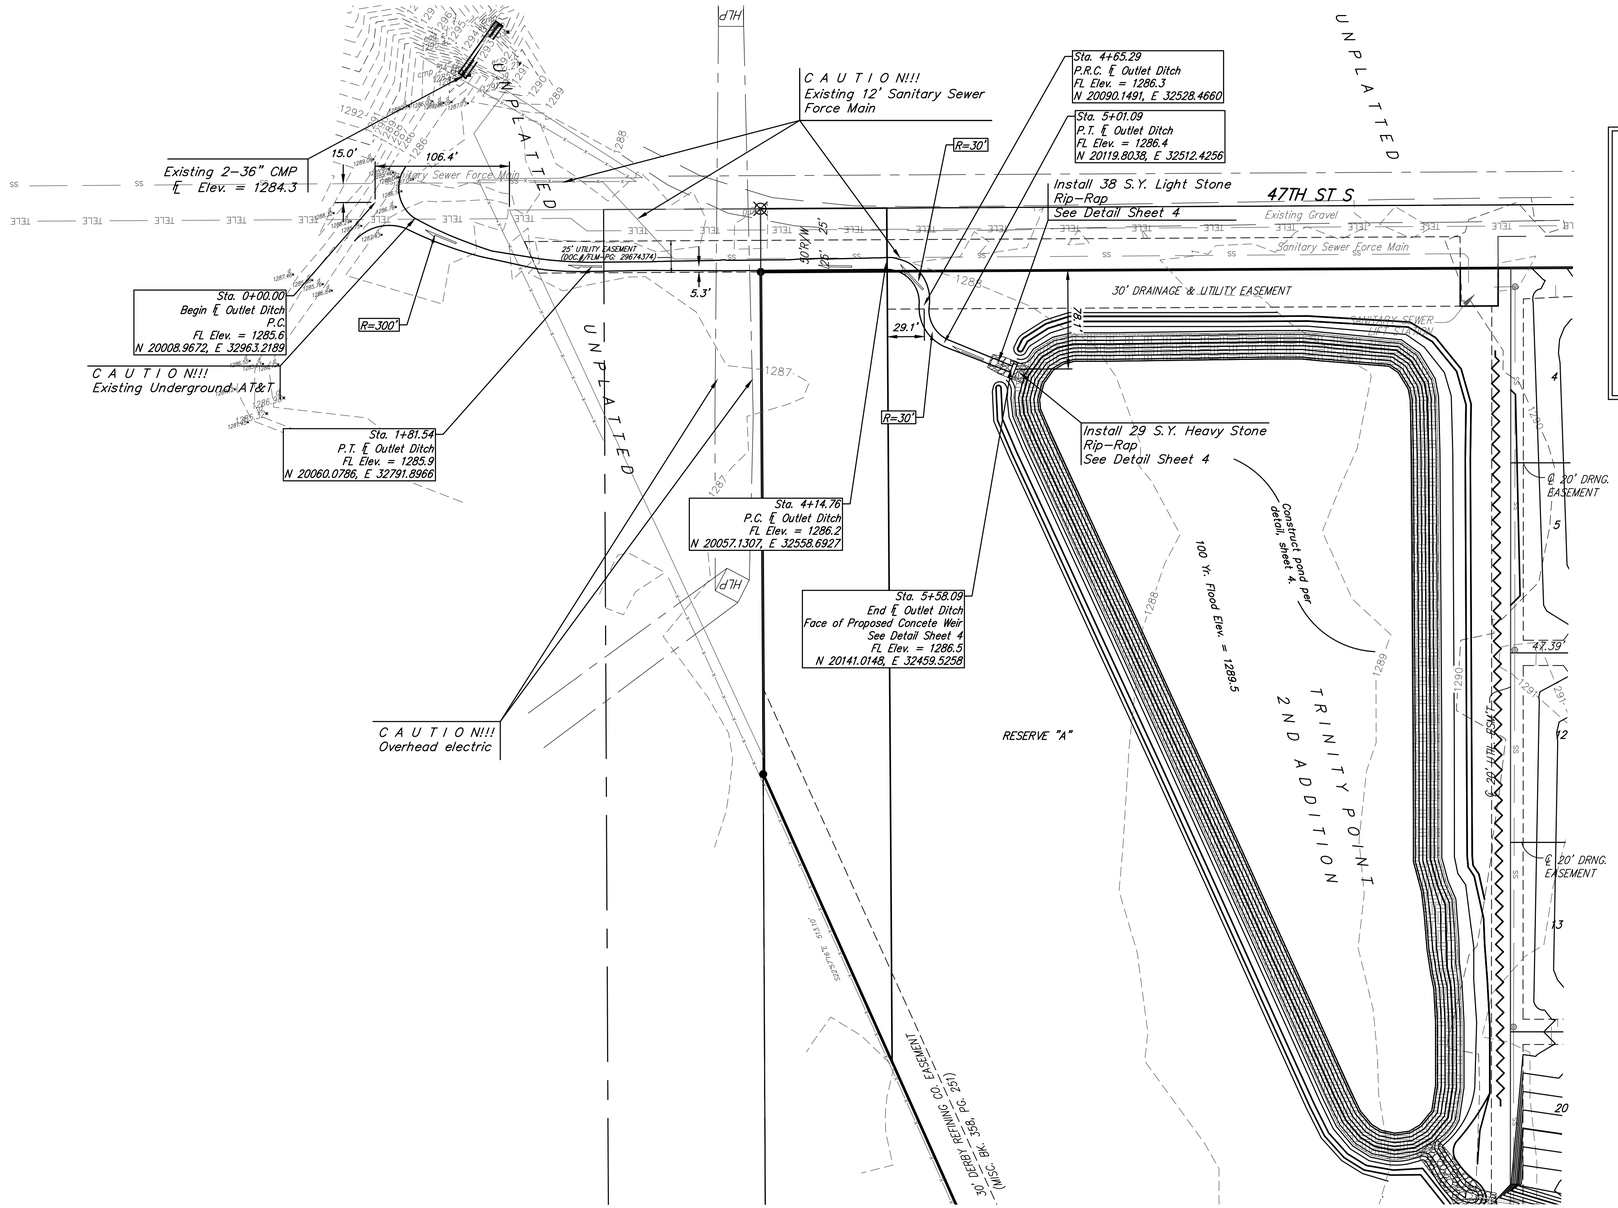

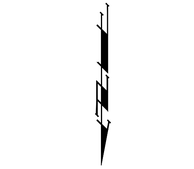

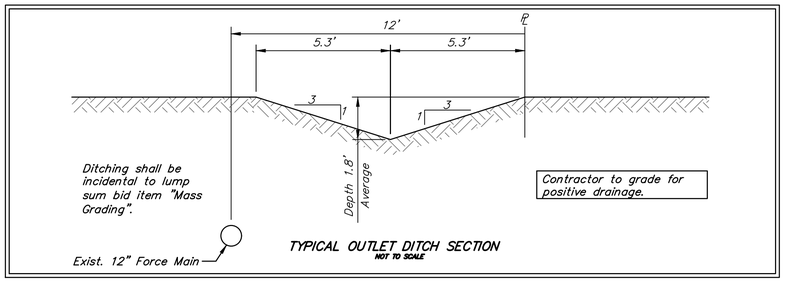

DITCH GRADING EARTHWORK	C.Y. Cut	C.Y. Fill
Ditch	112	0

NOTES:

1. Any excess excavation shall be spread and compacted in Res. "A"
2. Contractor to strip top 4"-6" of soil before ditch grading and stockpile. Top soil stockpile to be redistributed over Res. "A" above water elevation prior to seeding.

- - - 1300 - - - Existing Grade

—— 1300 —— Proposed Grade

Baughman Company, P.A.
315 Ellis St., Wichita, KS 67211 P 316.262.7271 F 316.262.0149
www.baughmancompany.com CA-0000202 CE-0000202
Designed: Drawn: Approved:
Date: 06/23
File: 09013 Drainage Pond.dwg

TRINITY POINT 2ND ADDITION

OUTLET DITCH

SWD IMPROVEMENTS

REVISIONS:

SHEET 05 OF 13