| PROJECT NO. | SHEET NO. | TOTAL SHEETS |
|---|---|---|
| 472-83222 | 2 | 32 |

# KELLOGG MALL ADDITION

WICHITA KANSAS

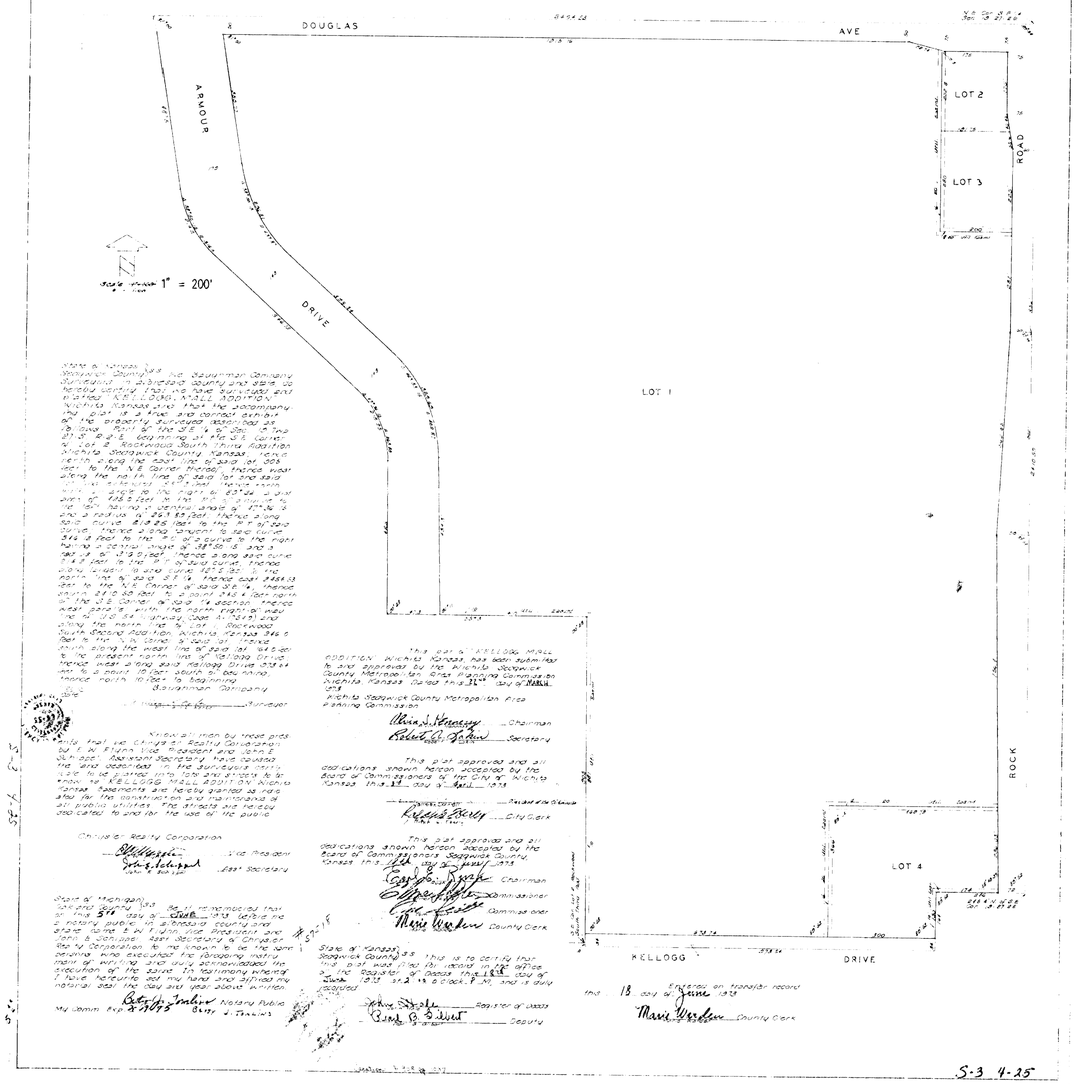


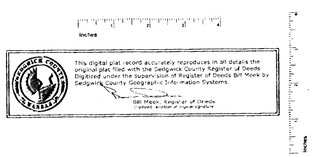


| No. | Revisions | By | Date |
|---|---|---|---|
| 1 | | | |

CITY OF WICHITA, KANSAS

PLAT

Professional Engineering Consultants, P.A.
303 S. TOPEKA • WICHITA, KANSAS 67202
316-262-2691 • FAX 316-262-3003

| | | | |
|---|---|---|---|
| Designed by | BER, PMM | Checked by | |
| Drawn by | BJS | Date MARCH 2000 | Job No. 99687-1 |

2

DSNR: PMM OPER: BJS SCALE: 1"=1'
I:/1999/99687/001/PLAT1.DGN 6-27-2000