
PROJECT NO.	SHEET NO.	TOTAL SHEETS
472-83222	13	32

SCALE: 1"=20'

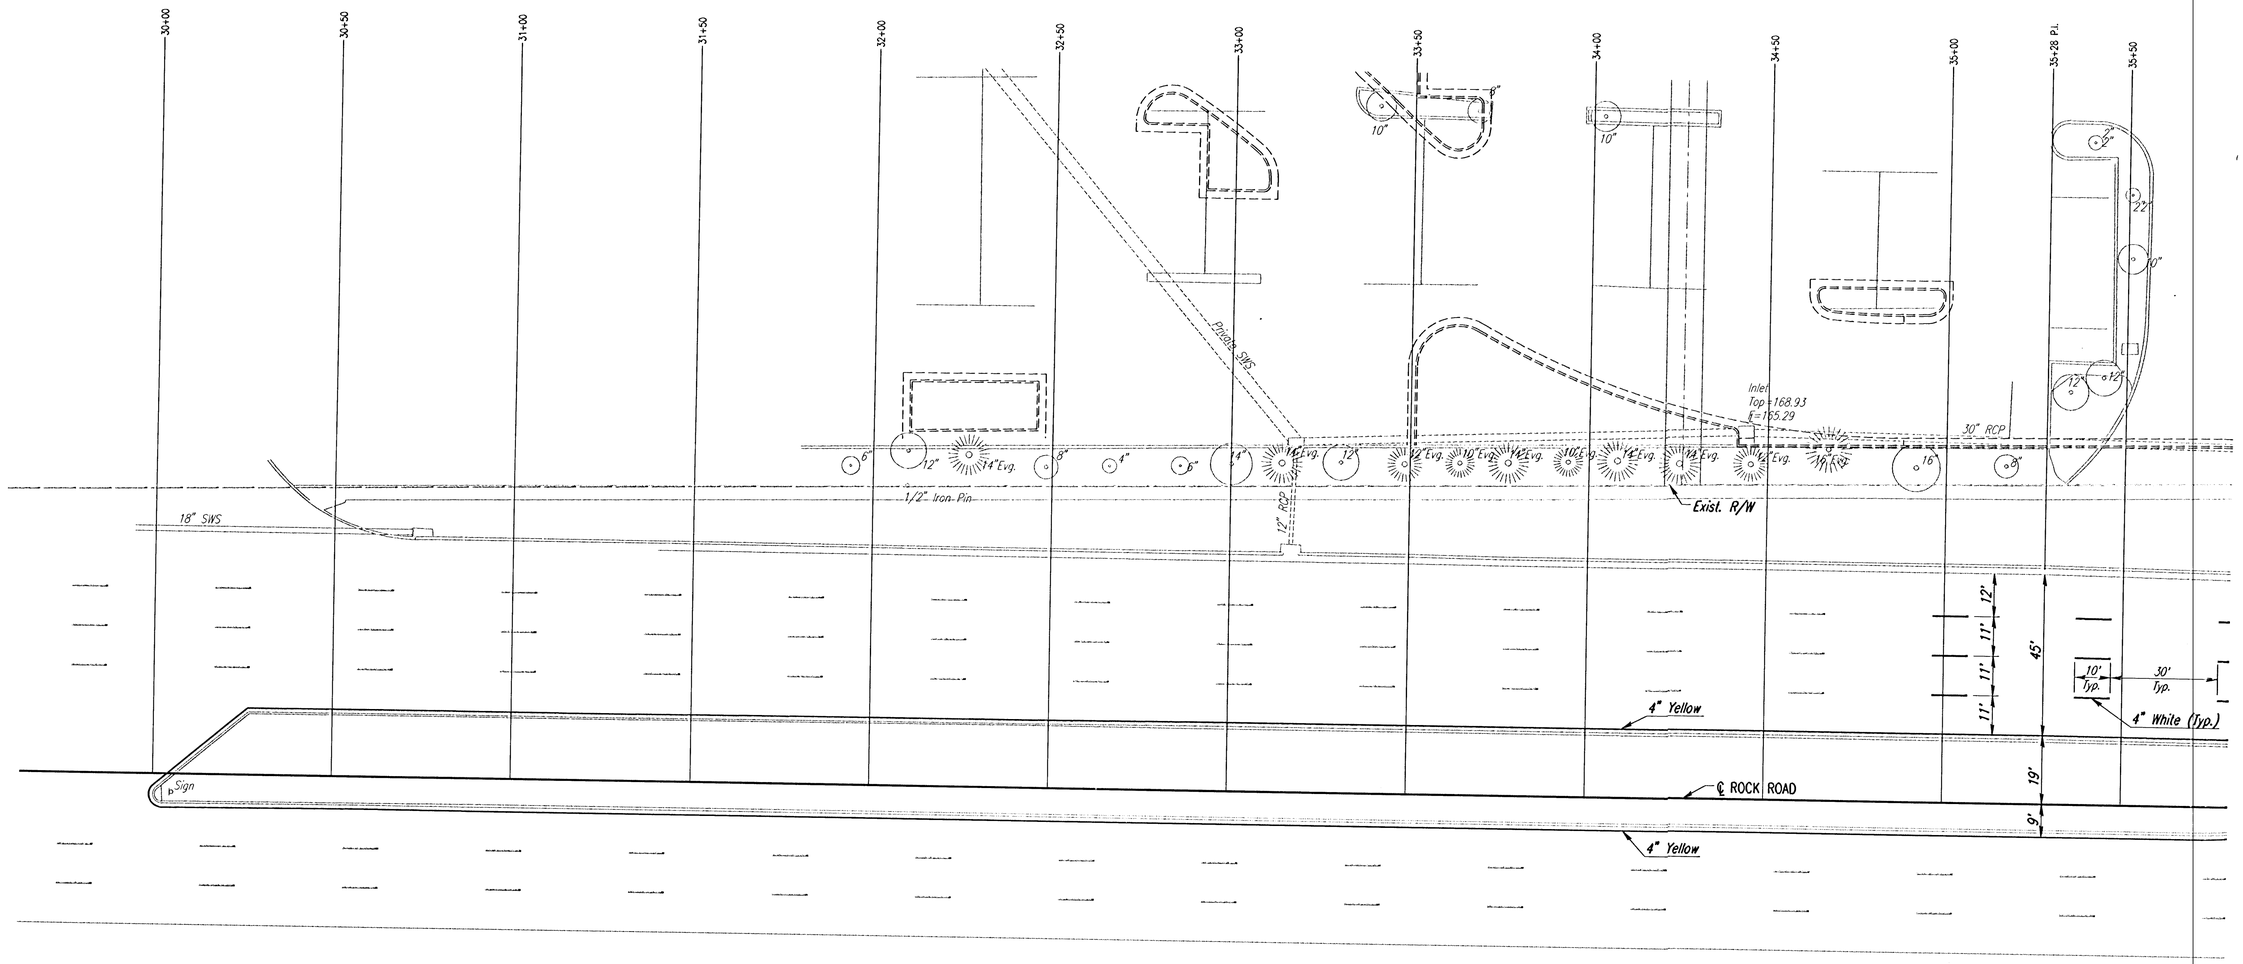

DSNR: PMM OPER: BJS SCALE: 1"=20'
I:/1999/99687/001/ROCK1MRK.DGN 6-27-2000

Words & Symbols shall conform to the latest edition of "Standard Alphabets for Highway Signs and Pavement Markings" printed by the U.S. Department of Transporation, Federal Highway Administration.

SUMMARY OF PAVEMENT & SYMBOL MARKINGS

LOCATION	4" DOTTED WHITE EXTENSION LINE	4" SOLID YELLOW LINE	4" BROKEN WHITE LANE LINE	4" SOLID WHITE LANE LINE	24" SOLID WHITE STOP LINE	↱	↰
ROCK ROAD	262	2,638	2,560	1,180	107	2	13

RECAPITULATION OF QUANTITIES

ITEM	TOTAL	UNITS
PAVT. MARKING (THERMOPLASTIC)(WHITE)(4")	4,002	LIN. FT.
PAVT. MARKING (THERMOPLASTIC)(WHITE)(24")	107	LIN. FT.
PAVT. MARKING (THERMOPLASTIC)(YELLOW)(4")	2,638	LIN. FT.
PAVT. MARKING SYMBOL (THERMOPLASTIC)(WHITE)	15	EACH

Note: All Existing Marking which Conflict with the Proposed Plan shall be Removed. This work shall be Subsidiary to the Lump Sum Bid Item "Pavement Markings".

Unless Otherwise Noted, Dimensions are from ℄ Stripe to ℄ Stripe.

No.	Revisions	By	Date
1			

CITY OF WICHITA, KANSAS

ROCK ROAD
MARKING AND SIGNING PLAN
STA.30+00 TO STA.35+50

Professional Engineering Consultants, P.A.
303 S. TOPEKA • WICHITA, KANSAS 67202
316-262-2691 • FAX 316-262-8003

Designed by	BER, PMM	Checked by	
Drawn by	BJS	Date	MARCH 2000

Job No. 99687-1