
PROJECT NO.	SHEET NO.	TOTAL SHEETS
472-83222	14	32

SCALE: 1"=20'

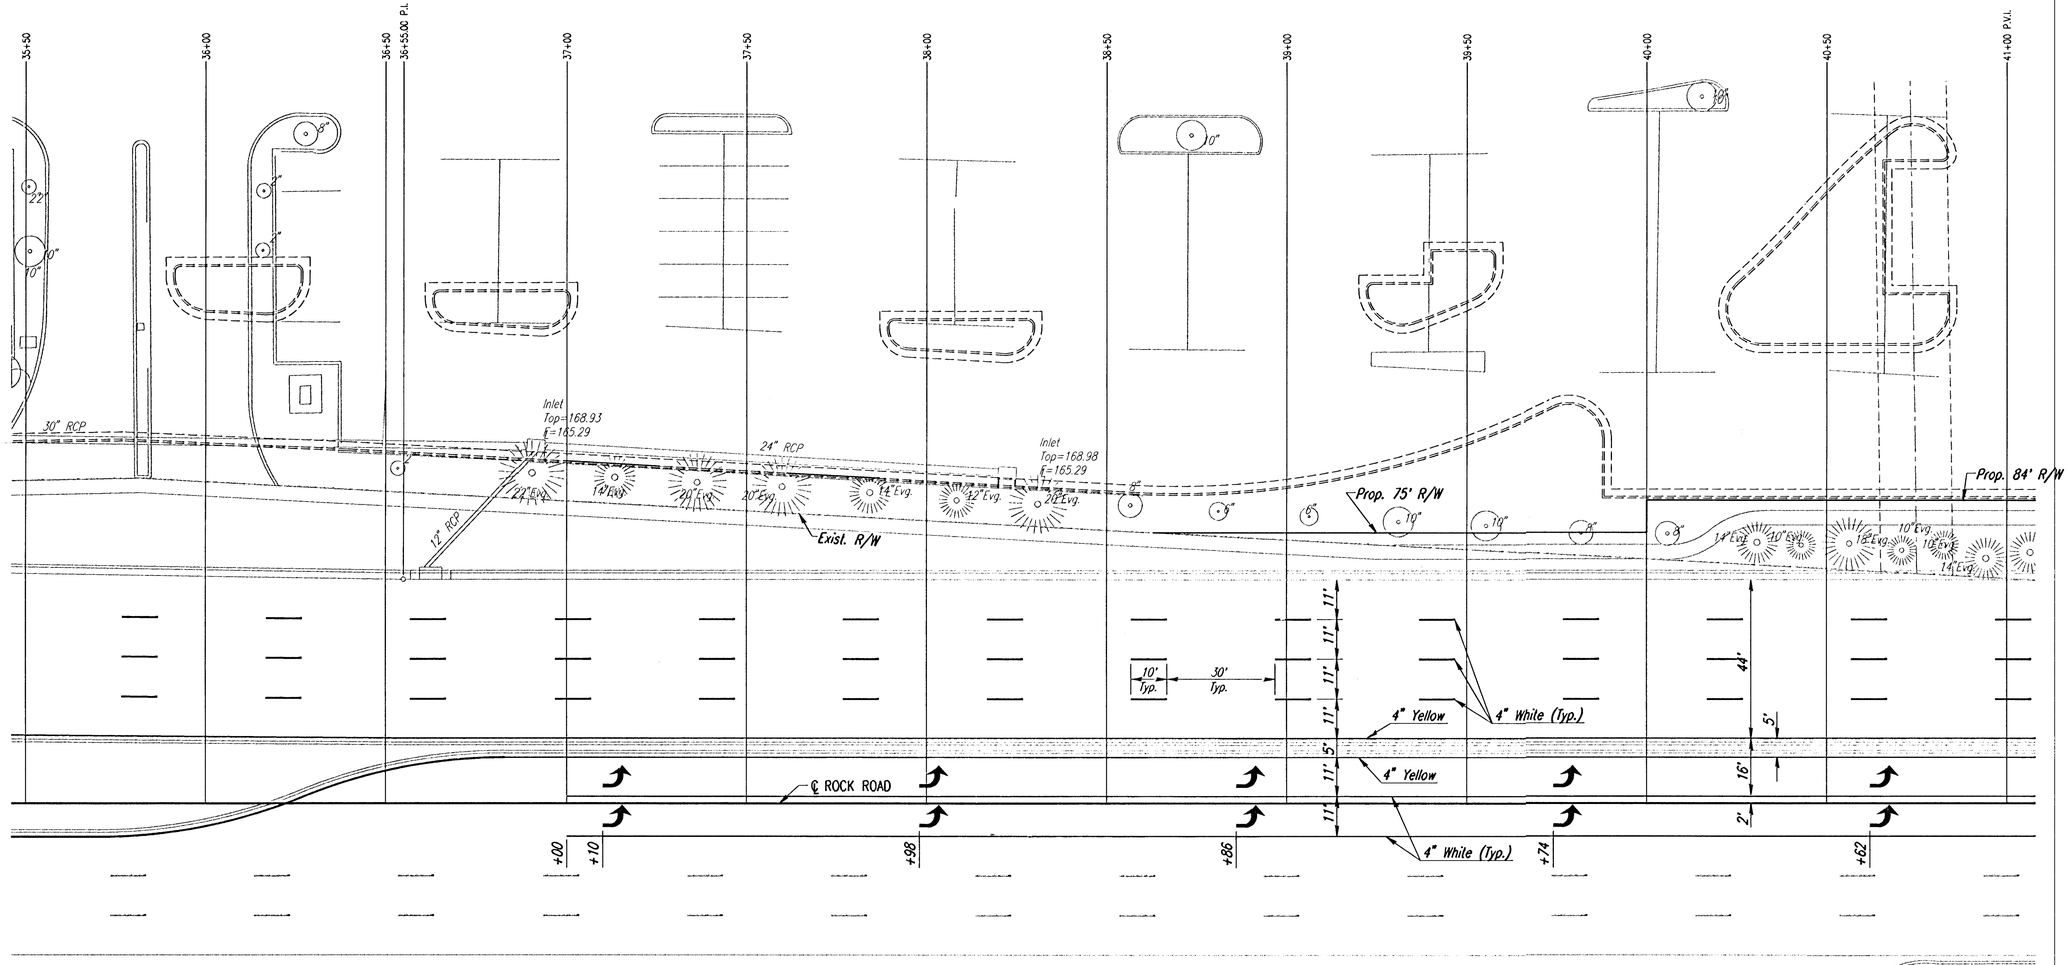

1/2" Iron Pin

No.	Revisions	By	Date
1			

CITY OF WICHITA, KANSAS

ROCK ROAD
MARKING AND SIGNING PLAN
STA.35+50 TO STA.41+00

Professional Engineering Consultants, P.A.
303 S. TOPEKA • WICHITA, KANSAS 67202
316-262-2691 • FAX 316-262-3003

Designed by	BER, PMM	Checked by	
Drawn by	BJS	Date	MARCH 2000

Job No. 99687-1

14

DSNR: PMM OPER: BJS SCALE: 1"=20'
I:/1999/99687/001/ROCK2MRK.DGN 6-27-2000