
PROJECT NO.	SHEET NO.	TOTAL SHEETS
472-83222	15	32

SCALE: 1"=20'

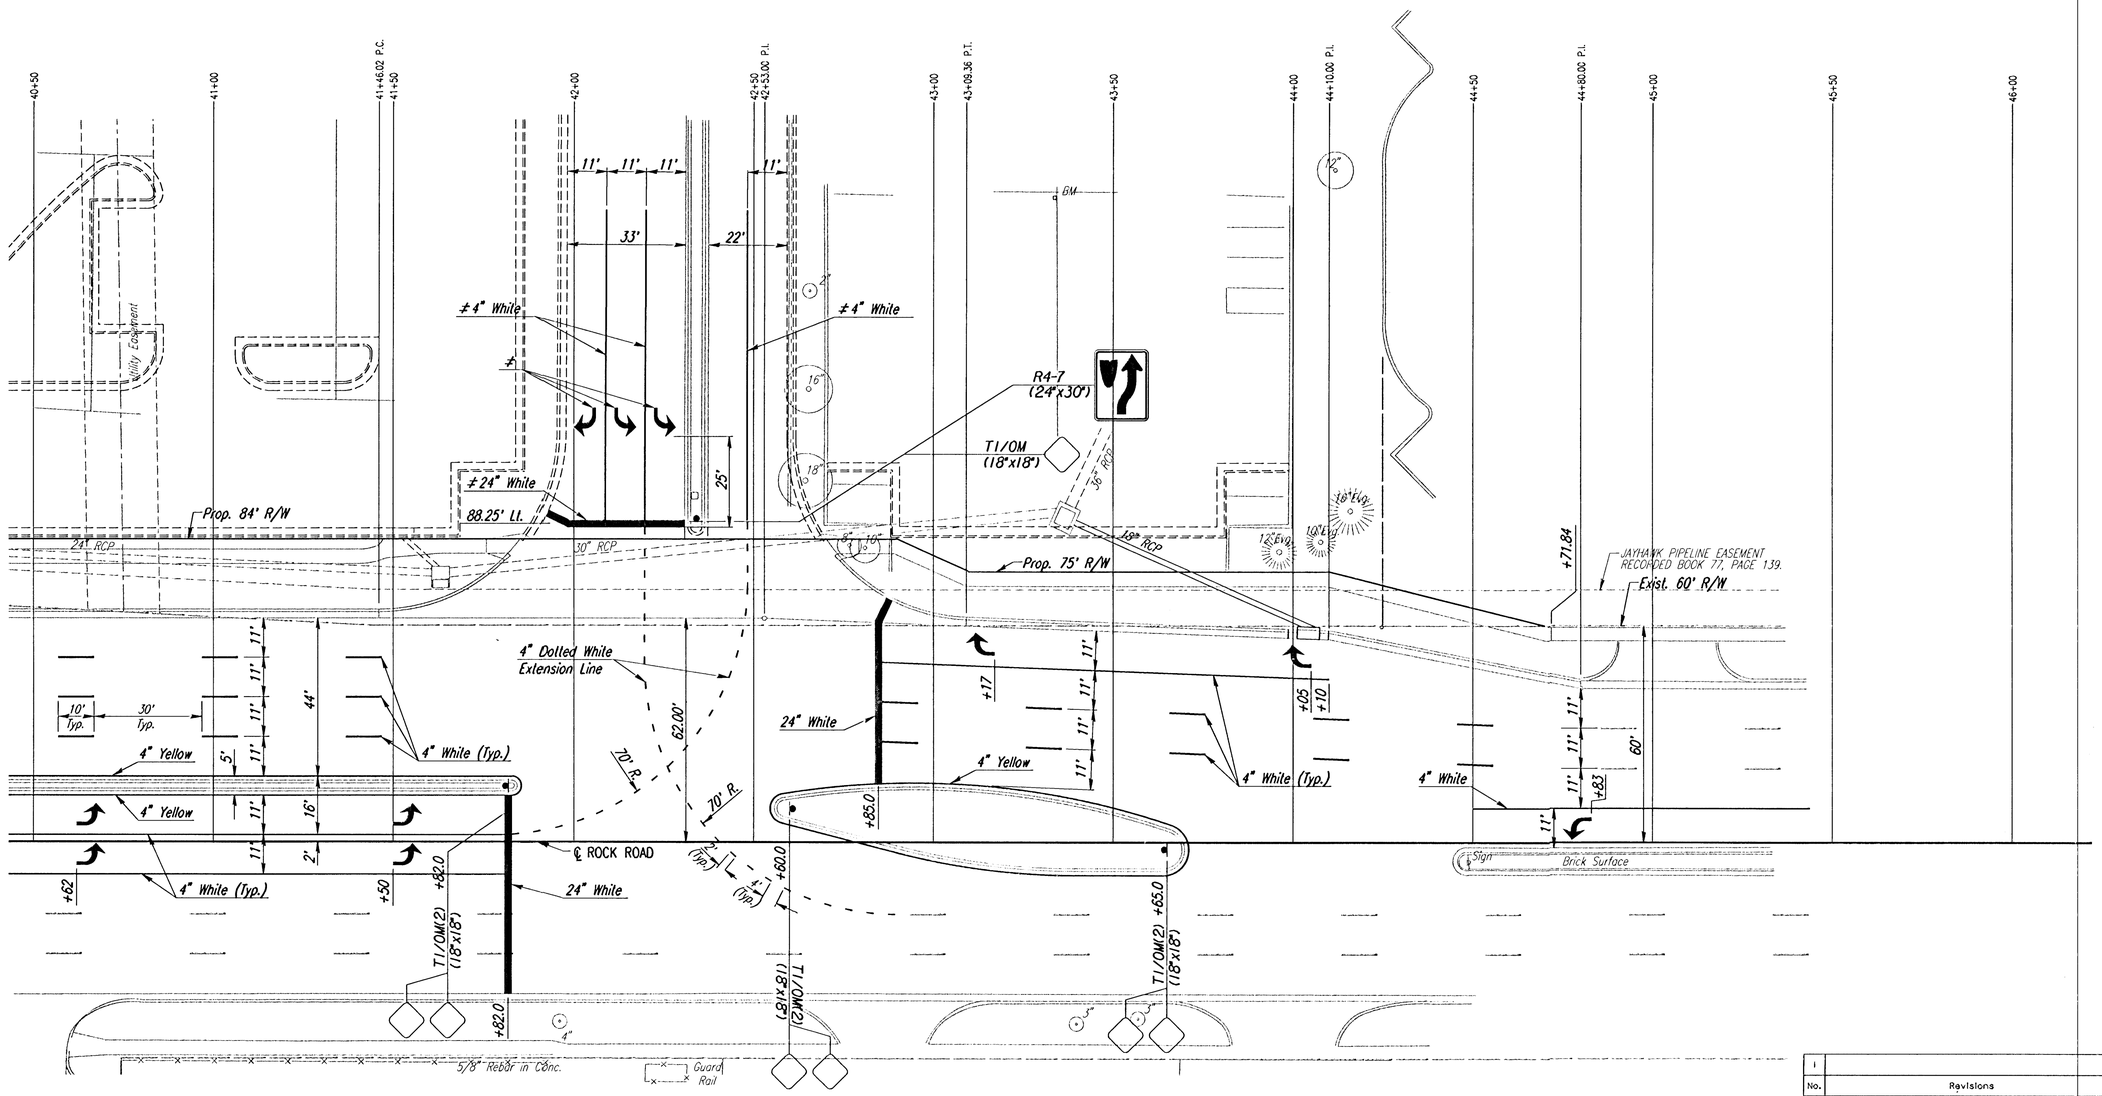

≠Pavement Markings By others

DSNR: PMM OPER: BJS SCALE: 1"=20'
I:/1999/99687/001/ROCKSMRK.DGN 6-27-2000

No.	Revisions	By	Date
1			

CITY OF WICHITA, KANSAS

ROCK ROAD
MARKING AND SIGNING PLAN
STA.41+00 TO STA.45+50

Professional Engineering Consultants, P.A.
303 S. TOPEKA • WICHITA, KANSAS 67202
316-262-2691 • FAX 316-262-3003

Designed by	BER, PMM	Checked by		
Drawn by	BJS	Date	MARCH 2000	Job No. 99687-1