
PROJECT NO.	SHEET NO.	TOTAL SHEETS
472-83222	30	32

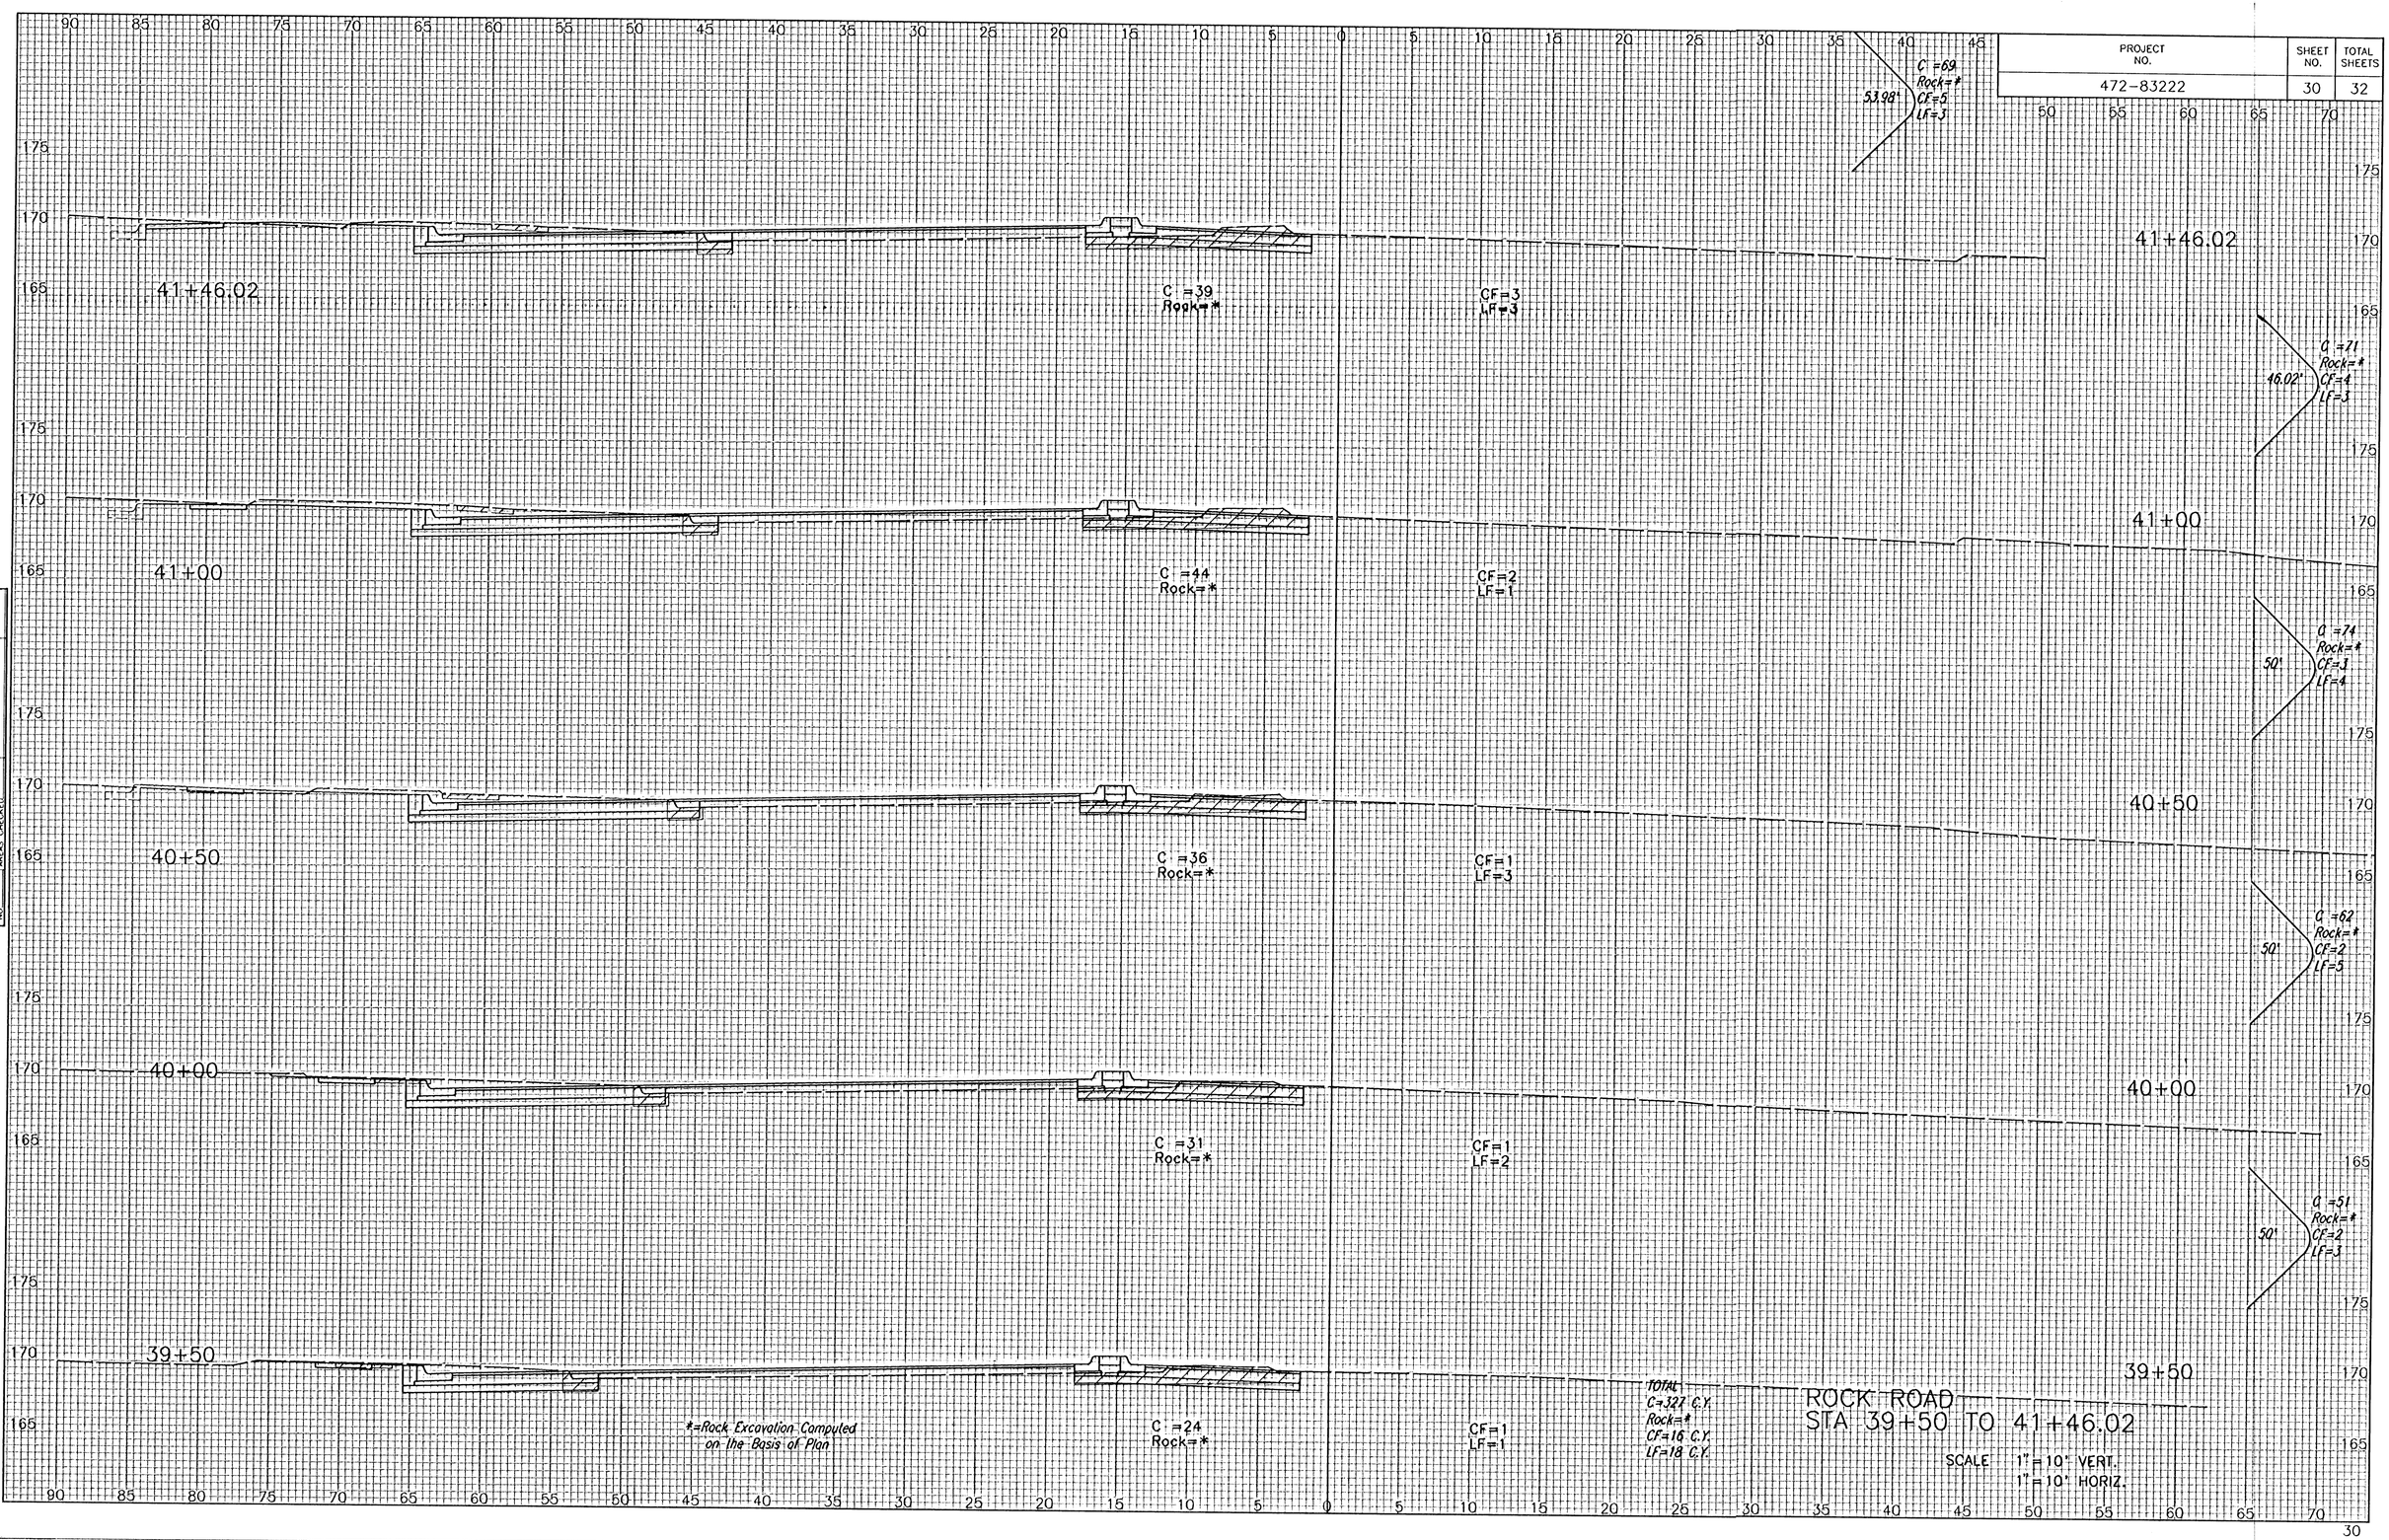

ROCK ROAD
STA 39+50 TO 41+46.02

SCALE 1"=10' VERT.
1"=10' HORIZ.

NOTE BOOK
NO
TEMPLATE
AREAS CHECKED

i: 1999/99687/001/xsec.dgn
Date Plotted: June 26, 2000
Deliver to: Penni Moore