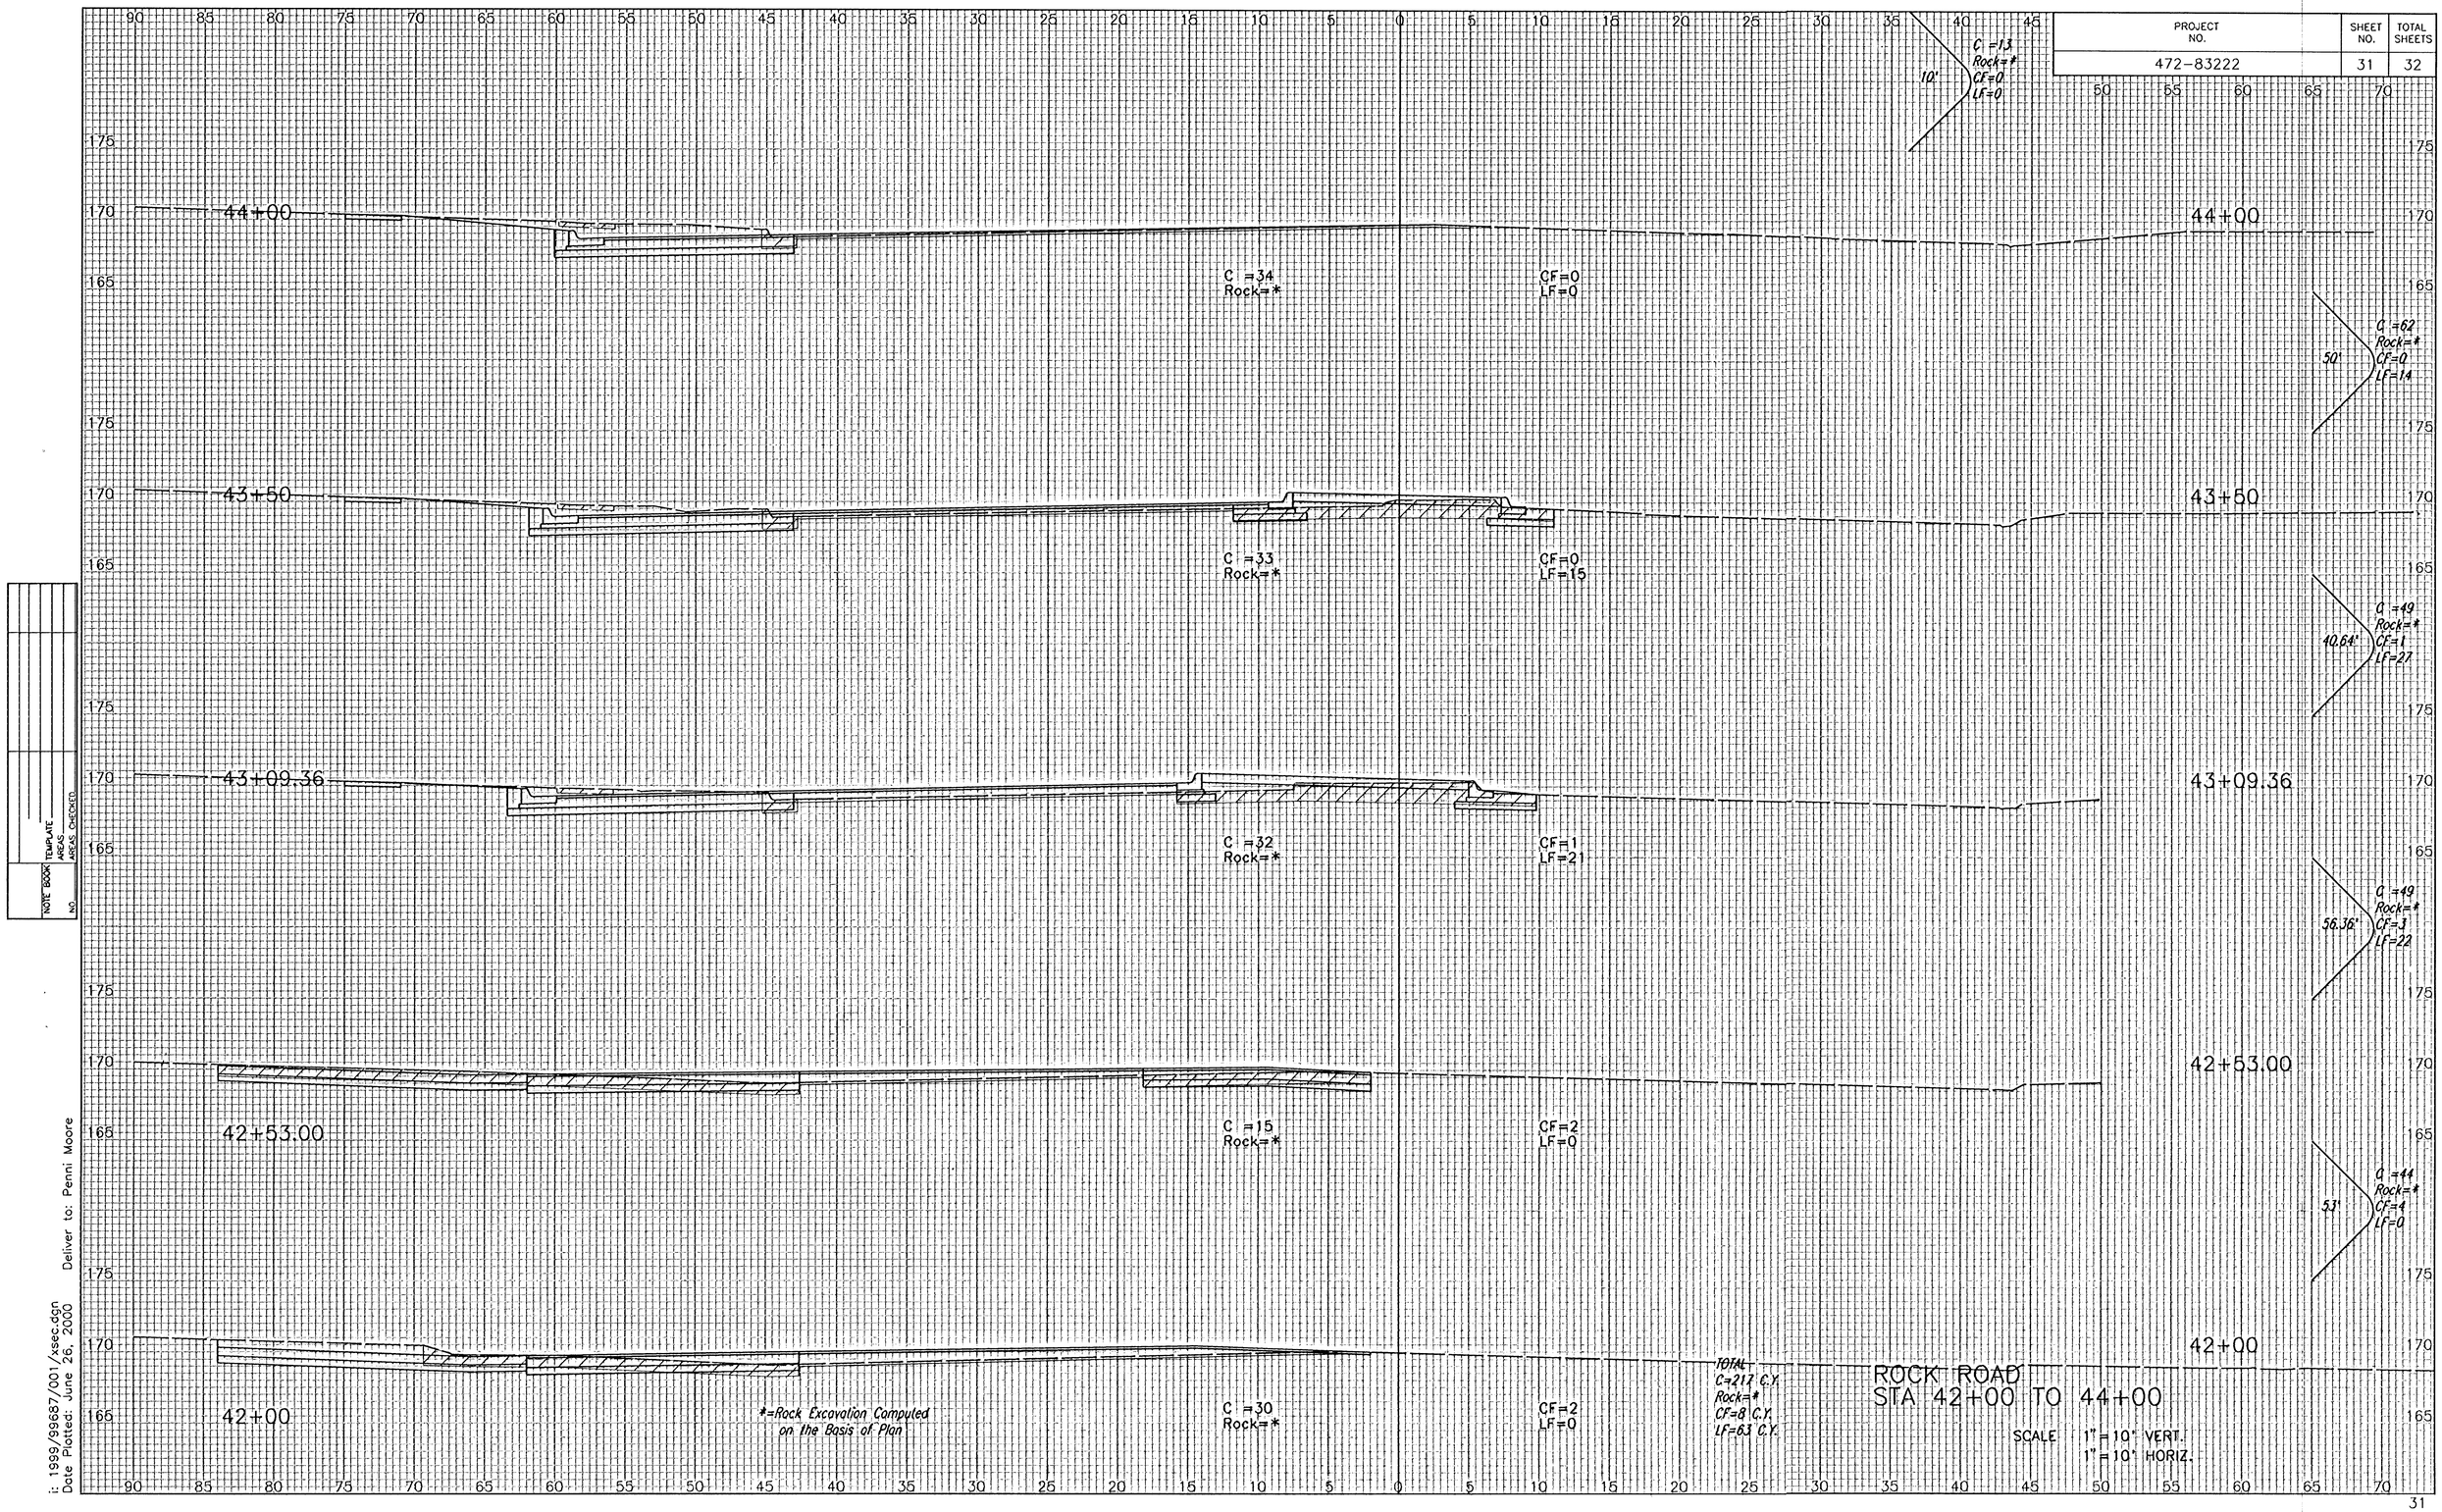PROJECT NO.	SHEET NO.	TOTAL SHEETS
472-83222	31	32