COUNTY	STATE	PROJECT NUMBER	FISCAL YEAR	SHEET NO.	TOTAL SHEETS
SEDGWICK	KANSAS	472-83247 87 TE-0159-01		19	24



W8-1
30"x30"

BUMP SIGN
(AS REQUIRED BY THE ENGINEER)



W8-9a
36"x36"

SHOULDER DROP-OFF SIGN
(SPACED @ 1/4 MILE THROUGHOUT PROJECT AS REQUIRED)



W8-11
36"x36"

UNEVEN LANES SIGN
(SPACED @ 1/4 MILE THROUGHOUT PROJECT AS REQUIRED)

LIST OF TRAFFIC CONTROL DEVICES *


MUTCD DEVICE NO.	NO.	FLASHERS TYPE A	FLASHERS TYPE B	REMARKS
W20-1	1			
W20-5	1			
R2-5C	1			
R4-1	1			
W4-2R	1			
W20-7a	1			
R2-1	1			
G20-2	1			
W8-9a				
W8-11				
W8-1				

* FOR INFORMATION ONLY

DELINEATORS & CHANNELIZATION DEVICES

DEVICE	NO.	SIZE	FLASHERS TYPE A	FLASHERS TYPE B	FLASHERS TYPE C
BARRICADES					
TYPE III	—	—	—	—	
TYPE II	—	—	—	—	
TYPE I	—	—	—	—	
DRUMS			—	—	—
CONES	—	—			
TUBES	—	—			
VERTICAL PANELS					
SINGLE					
BACK TO BACK					
PAVEMENT MARKING	WHITE	YELLOW			
4" BROKEN (Lin. Ft.)	—	—			
4" SOLID (Lin. Ft.)	—	—			
TEMPORARY STRIPING (Line Mile)	—	—			
ARROW PANEL	1				

SEE SHEET NO. 20 FOR TRAFFIC CONTROL NOTES

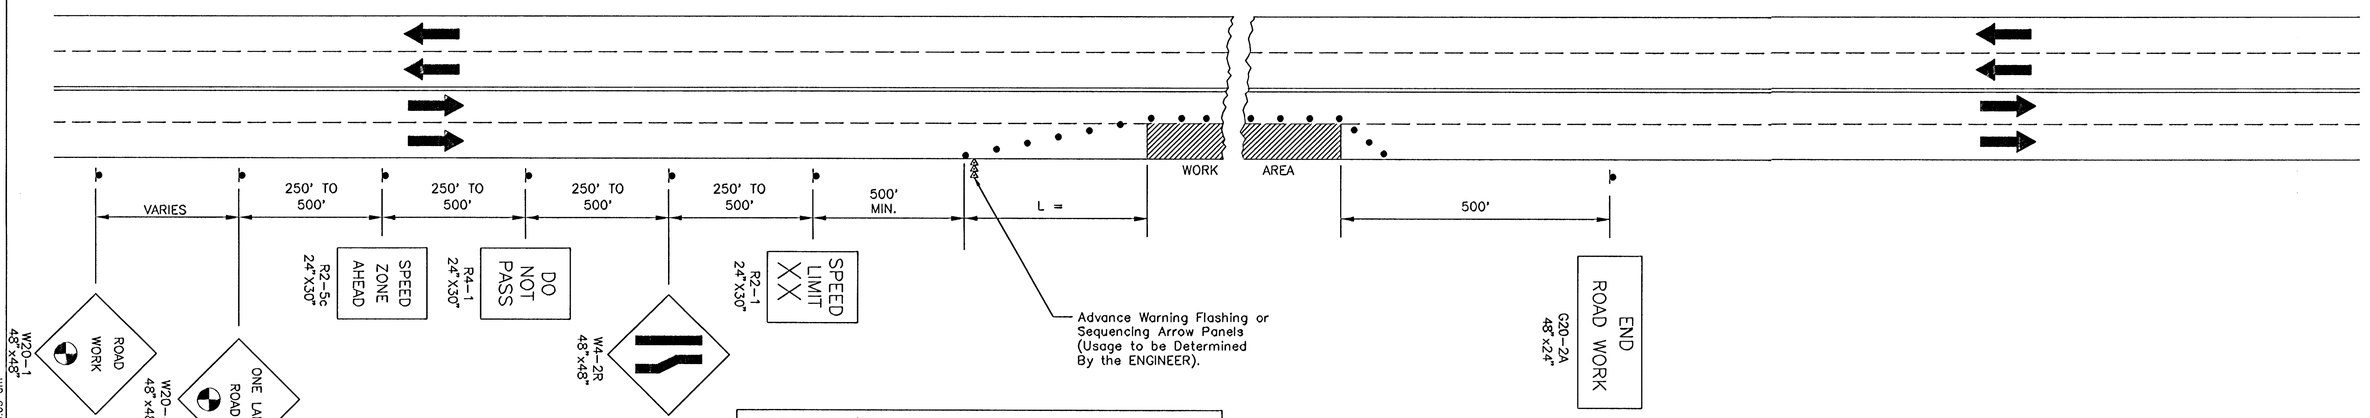

Distance To Be Determined By The ENGINEER.

Channelization devices.

Advance Warning Flashing Or Sequencing Arrow Panel

TAPER FORMULA'S

L = S x W FOR SPEEDS OF 45 M.P.H. OR MORE

$L = \frac{WS^2}{60}$ FOR SPEEDS OF 40 M.P.H. OR LESS

WHERE: L = MINIMUM LENGTH OF TAPER
S = NUMERICAL VALUE OF POSTED SPEED PRIOR TO WORK
W = WIDTH OF OFFSET

TRAFFIC CONTROL PLAN
FOR HANDELING ONE-LANE TRAFFIC THROUGH WORK AREA
(FLAGGER)

TRAFFIC CONTROL PLAN FOR ONE LANE CLOSED ON A FOUR-LANE ROADWAY

T.C. NO. 6.0

REVISED	SCALE	DESIGNED	TRACED	CHECKED	SHEET NO.
	DATE				
	PLANFILE TC-6-0		TOTAL SHEETS		

12/94 | CHG W8-9a, W20-1, G20-2 & ADD W8-11 | DRS

DGN: SD OPER: SD SCALE: 1:1.00
C:\TRANS\96SCM\02TCPLANE 2002-x-60 60 10:00:01 pm