
FHWA REG NO.	STATE	PROJECT NO.	YEAR	SHEET NO.	SHEETS
7	KANSAS	472-83084	2000	6	58

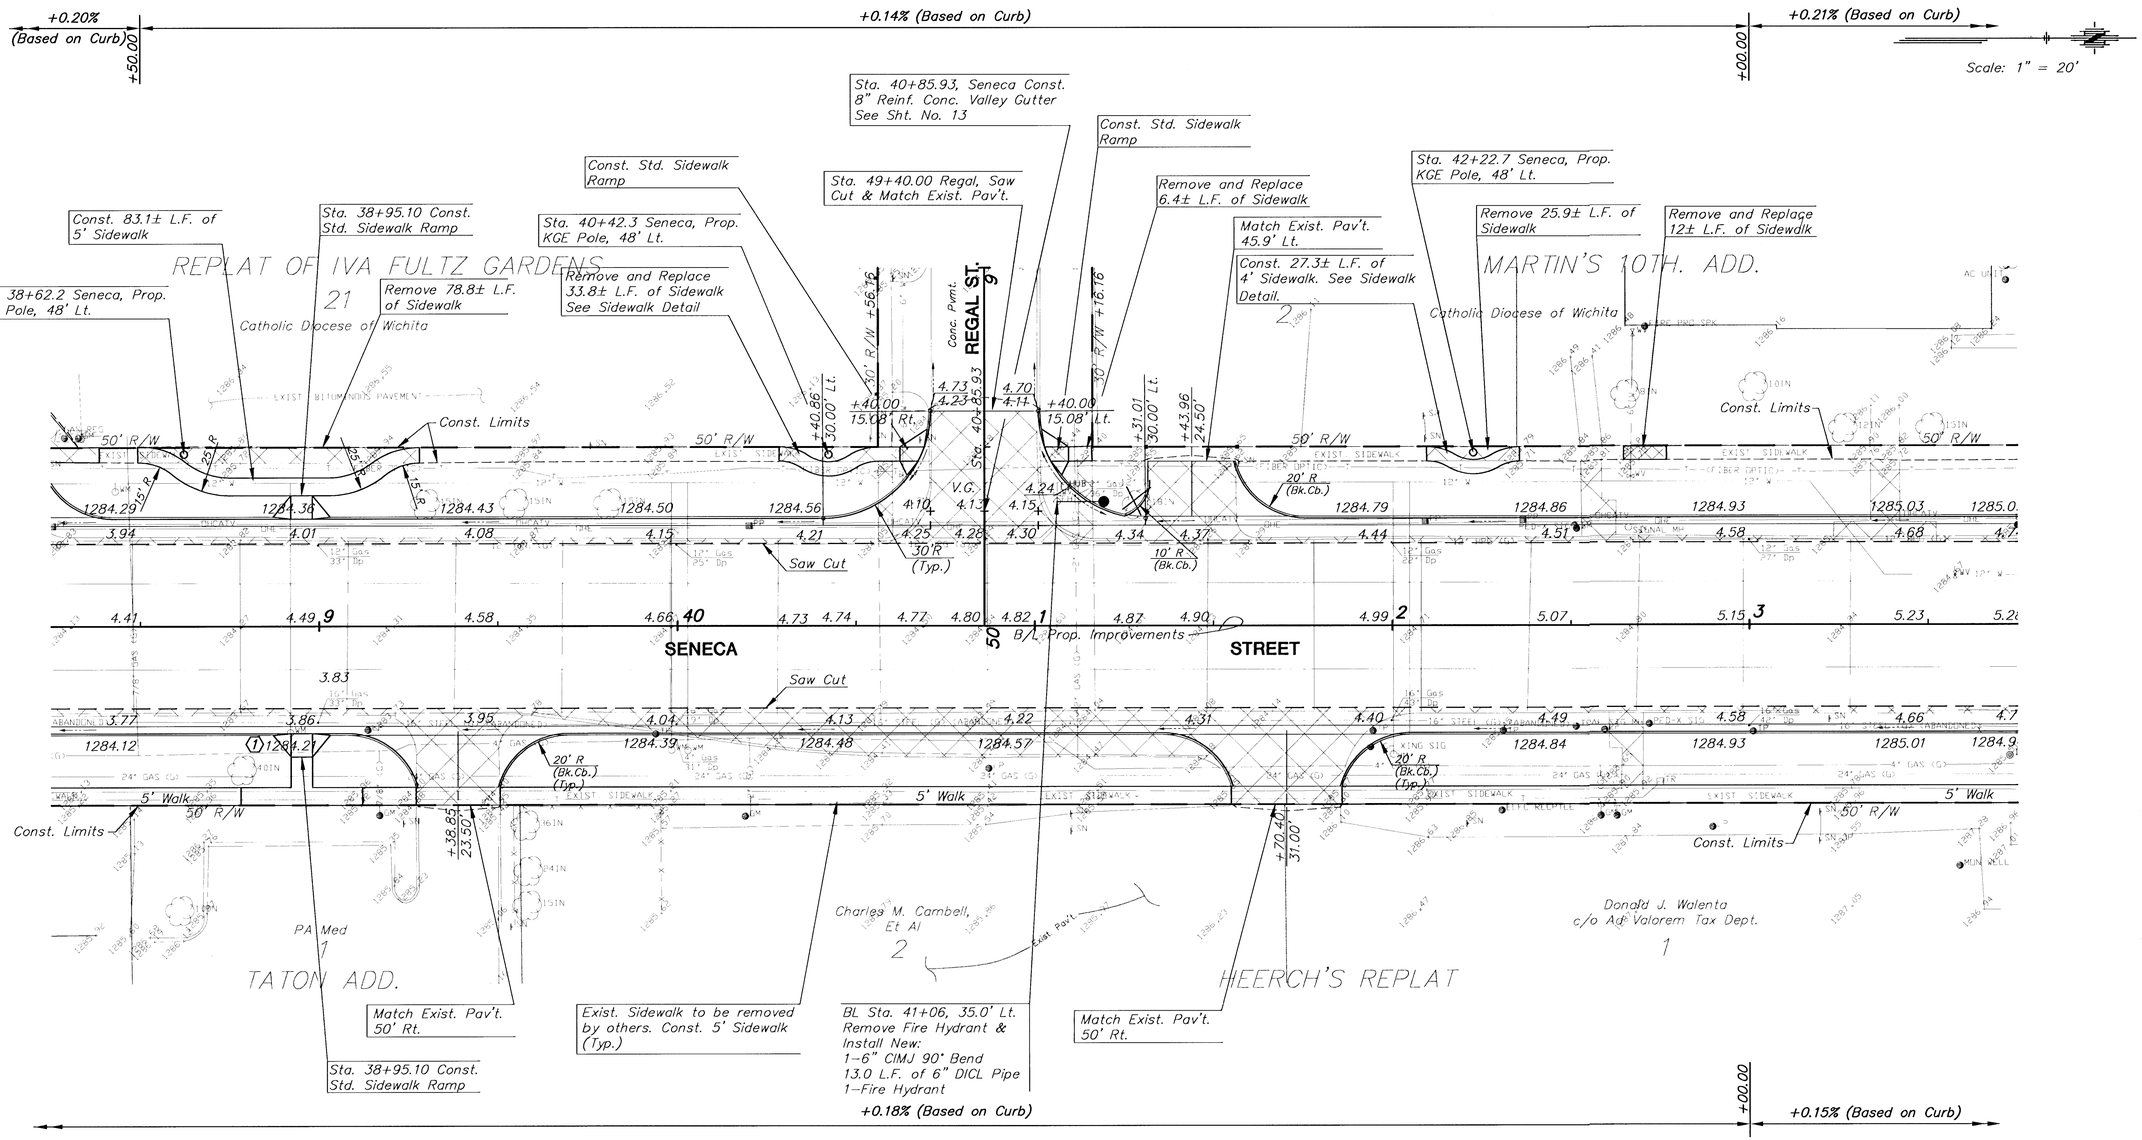

① = New 1" Service Lines are to be installed from the existing 12" Main to the New Coppersetters, Meter Boxes and Lids being installed behind the new curb line.

LEGEND

PAVEMENT, DRIVEWAY AND/OR SIDEWALK REMOVAL.

UTILITY OWNERS

G – Kansas Gas Service (316)383-8600
W – City of Wichita Water & Sewer Department (316)268-4940
T – Southwestern Bell Telephone Co. (800)246-8464, press ## for assistance
E – Kansas Gas and Electric (316)383-8600
CATV – Cox Communications (316)262-4270
SS – City of Wichita Water & Sewer Department (316)268-4940
SWS – City of Wichita Stormwater Utility (316)268-4071

KANSAS DEPARTMENT OF TRANSPORTATION

SOUTH SENECA STREET
38+50 TO 43+50

PROJECT NO. 472-83084 SEDGWICK CO.

MID-KANSAS ENGINEERING CONSULTANTS, INC.
WICHITA, KANSAS

DESIGNED BY:	DCH	CHECKED BY:	DCH	
DRAWN BY:	WNJ	DATE: MAY 1, 2000	SHEET 6 OF 58	

94005E4

n:\CIVIL\SENECA\94005-2\PA1\94005E4.DWG Mon May 01 15:41:40 2000