
FHWA REG NO.	STATE	PROJECT NO.	YEAR	SHEET NO.	SHEETS
7	KANSAS	472-83084	2000	8	58

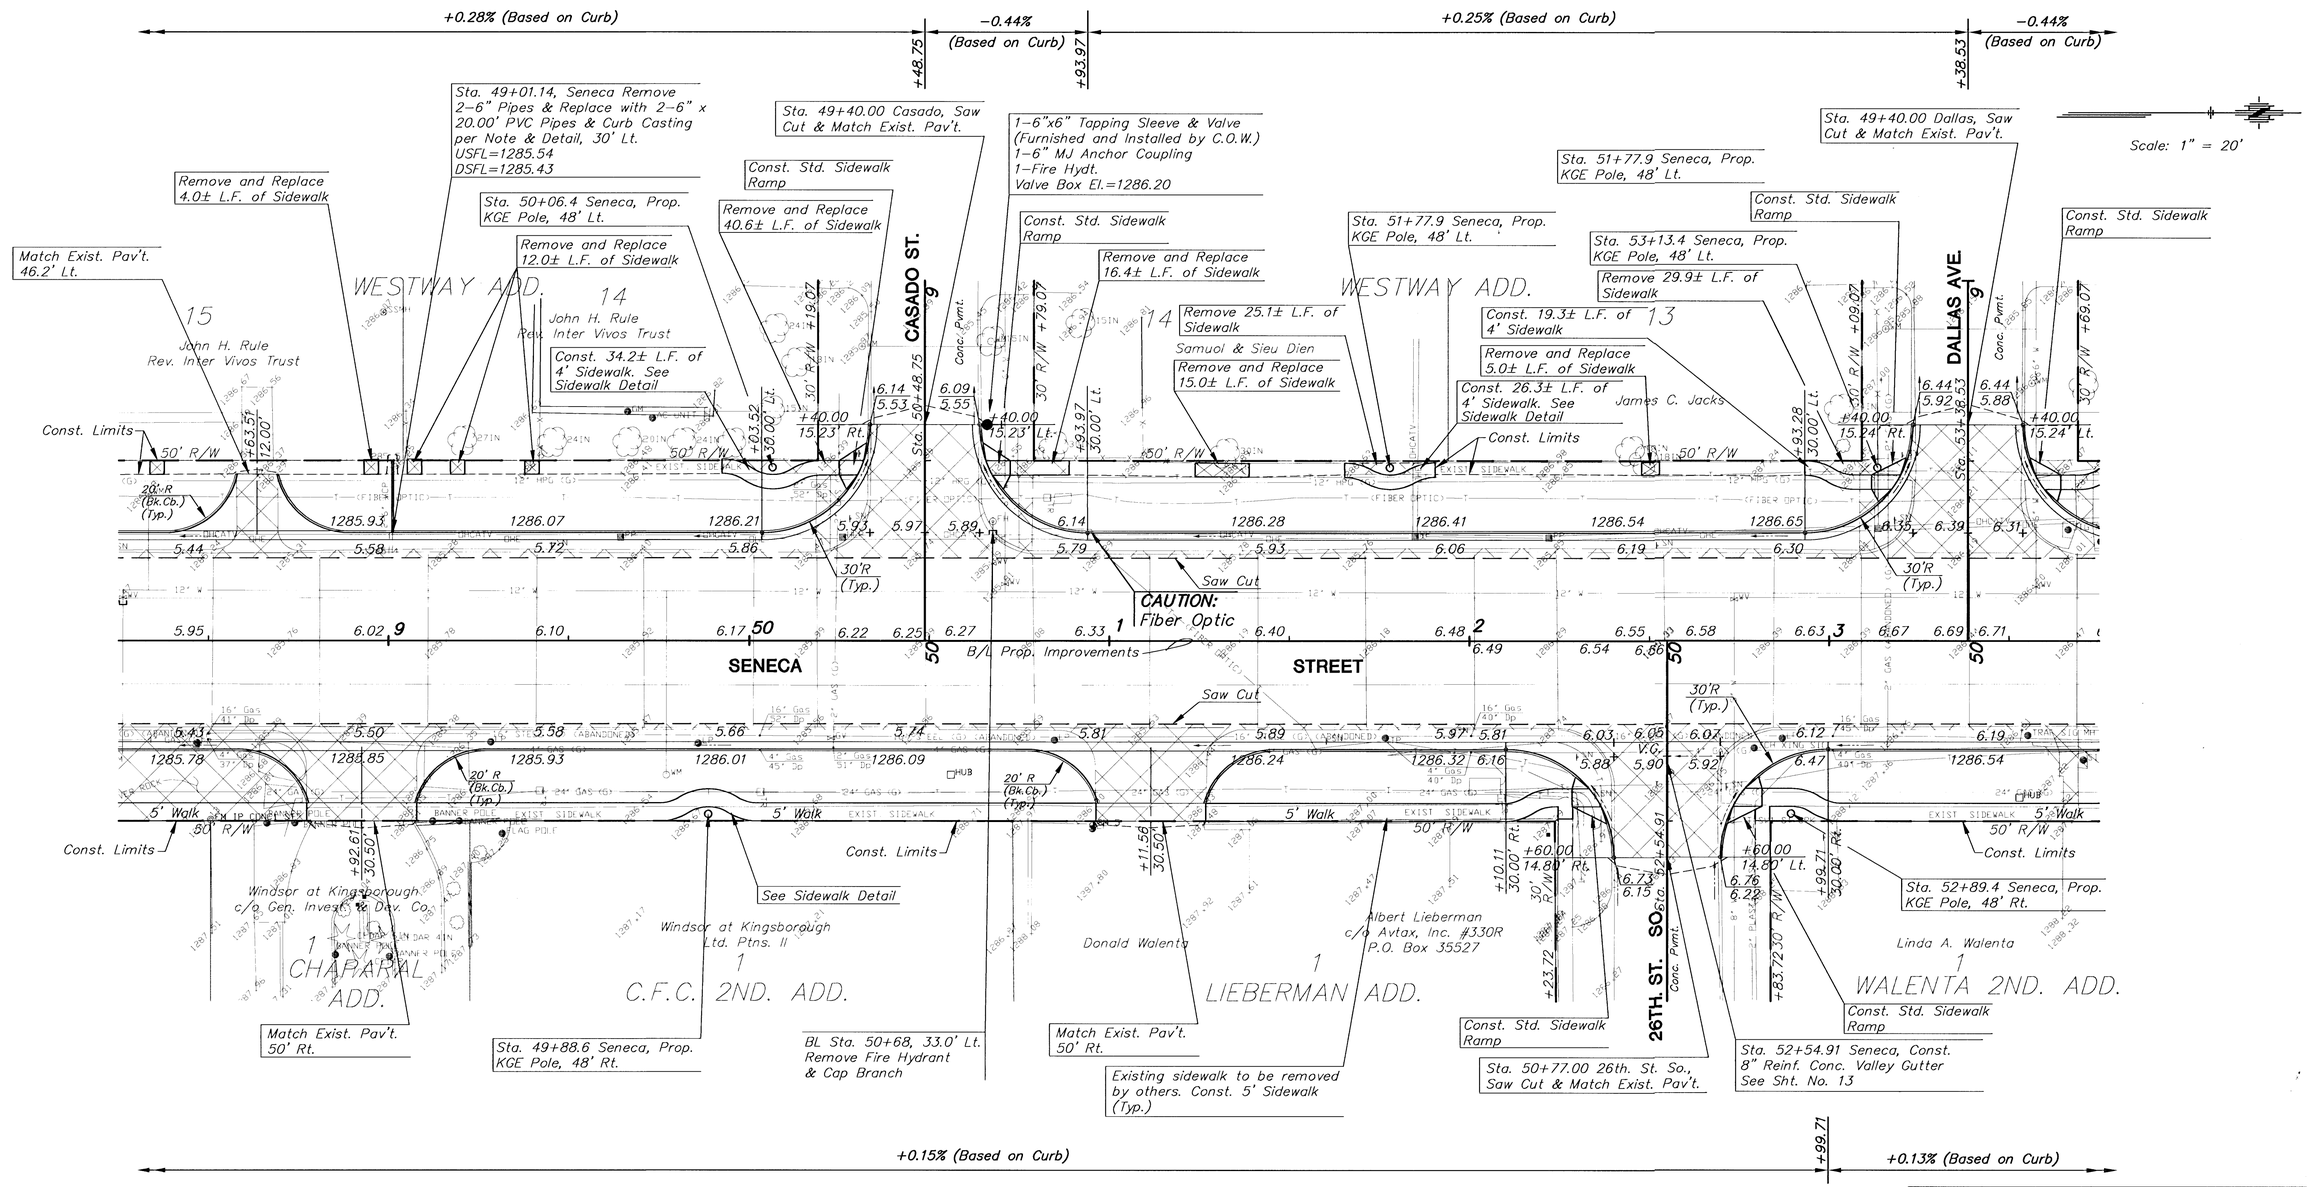

BM #5 "□" cut on the West side conc. light pole base. Sta. 50+95.53 51.16' Rt. Elev.=1288.14

UTILITY OWNERS

G – Kansas Gas Service (316)383-8600
W – City of Wichita Water & Sewer Department (316)268-4940
T – Southwestern Bell Telephone Co. (800)246-8464, press ## for assistance
E – Kansas Gas and Electric (316)383-8600
CATV – Cox Communications (316)262-4270
SS – City of Wichita Water & Sewer Department (316)268-4940
SWS – City of Wichita Stormwater Utility (316)268-4071

LEGEND
PAVEMENT, DRIVEWAY AND/OR SIDEWALK REMOVAL.

KANSAS DEPARTMENT OF TRANSPORTATION

SOUTH SENECA STREET
48+50 TO 53+50

PROJECT NO. 472-83084 SEDGWICK CO.

MID-KANSAS ENGINEERING CONSULTANTS, INC.
WICHITA, KANSAS

DESIGNED BY:	DCH	CHECKED BY:	DCH
DRAWN BY:	WNJ	DATE: MAY 1, 2000	SHEET 8 OF 58

94005E6

H:\CIVIL\SENECA\94005-2\PAV\94005E6.DWG Mon May 01 15:43:54 2000