

FHWA REG NO.	STATE	PROJECT NO.	YEAR	SHEET NO.	SHEETS
7	KANSAS	472-83084	2000	35	58

SCALE: 1" = 40'

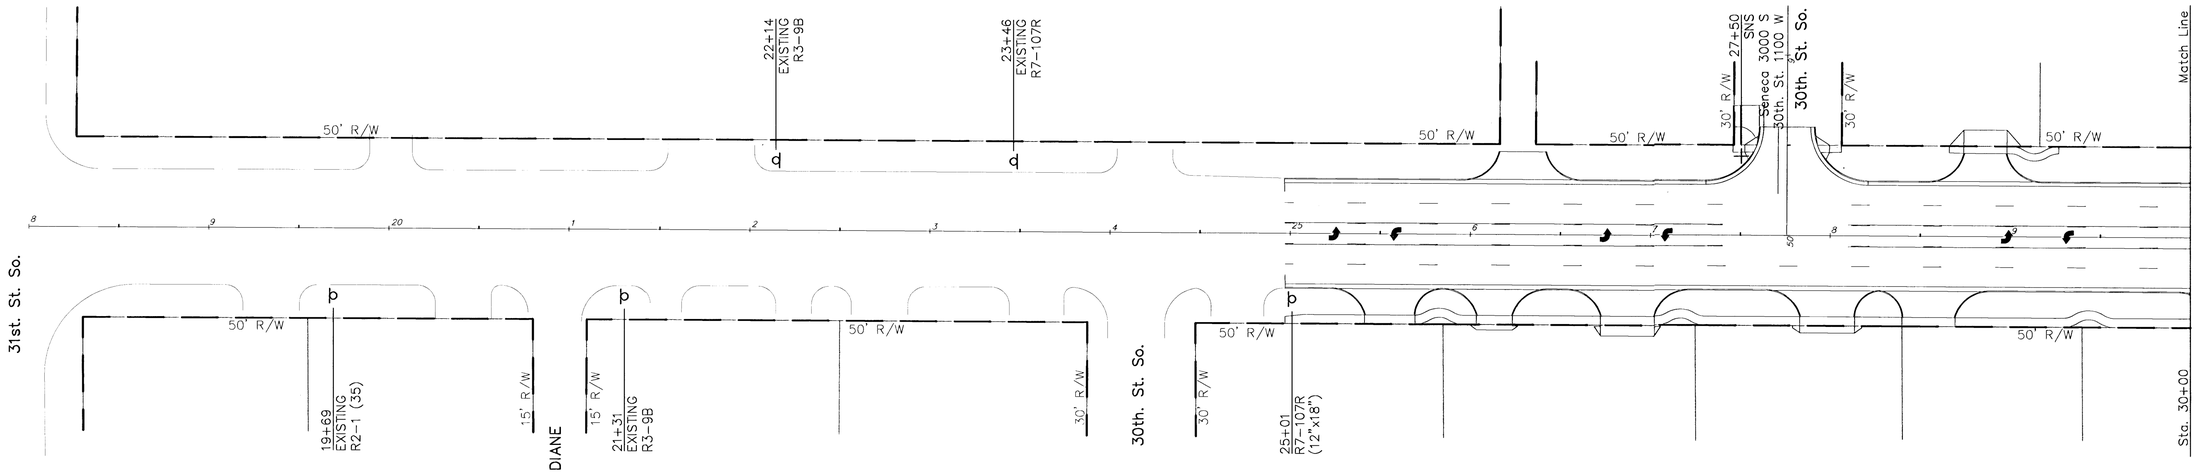

SENECA STREET - STA. 18+00 TO STA. 30+00

SCALE: 1" = 40'

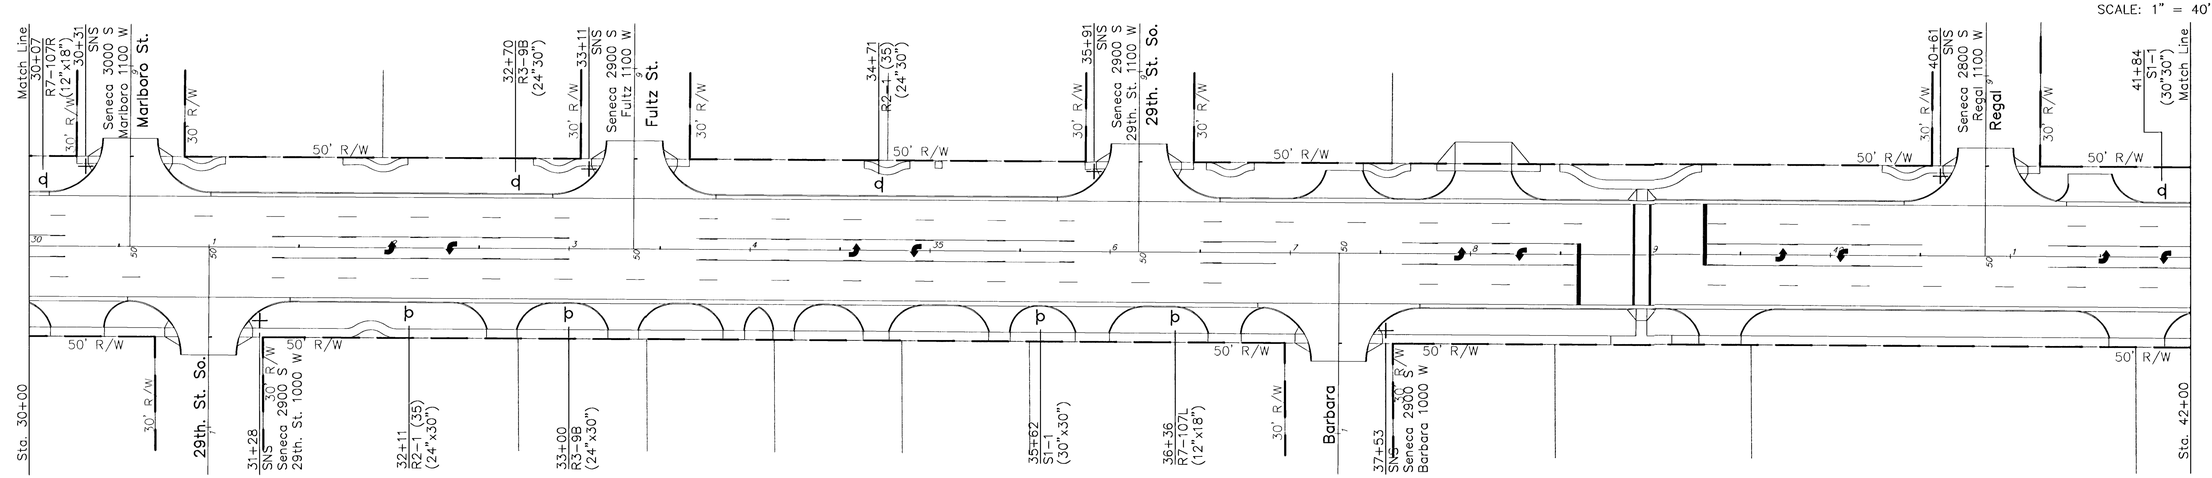

SENECA STREET - STA. 30+00 TO STA. 42+00

KANSAS DEPARTMENT OF TRANSPORTATION

SENECA STREET SIGNING PLAN

PROJECT NO. 472-83084 SEDGWICK CO.

MID-KANSAS ENGINEERING CONSULTANTS, INC.

WICHITA, KANSAS

DESIGNED BY:	DCH	CHECKED BY:	DCH
DRAWN BY:	WNJ	DATE: MAY 1, 2000	SHEET 35 OF 58

H:\CIVIL\SENECA\94005-2\STRIPE\94005SN1.DWG Mon May 01 16:46:47 2000

94005SP1