

| FHWA REG NO. | STATE | PROJECT NO. | YEAR | SHEET NO. | SHEETS |
|---|---|---|---|---|---|
| 7 | KANSAS | 472-83084 | 2000 | 36 | 58 |

SCALE: 1" = 40'

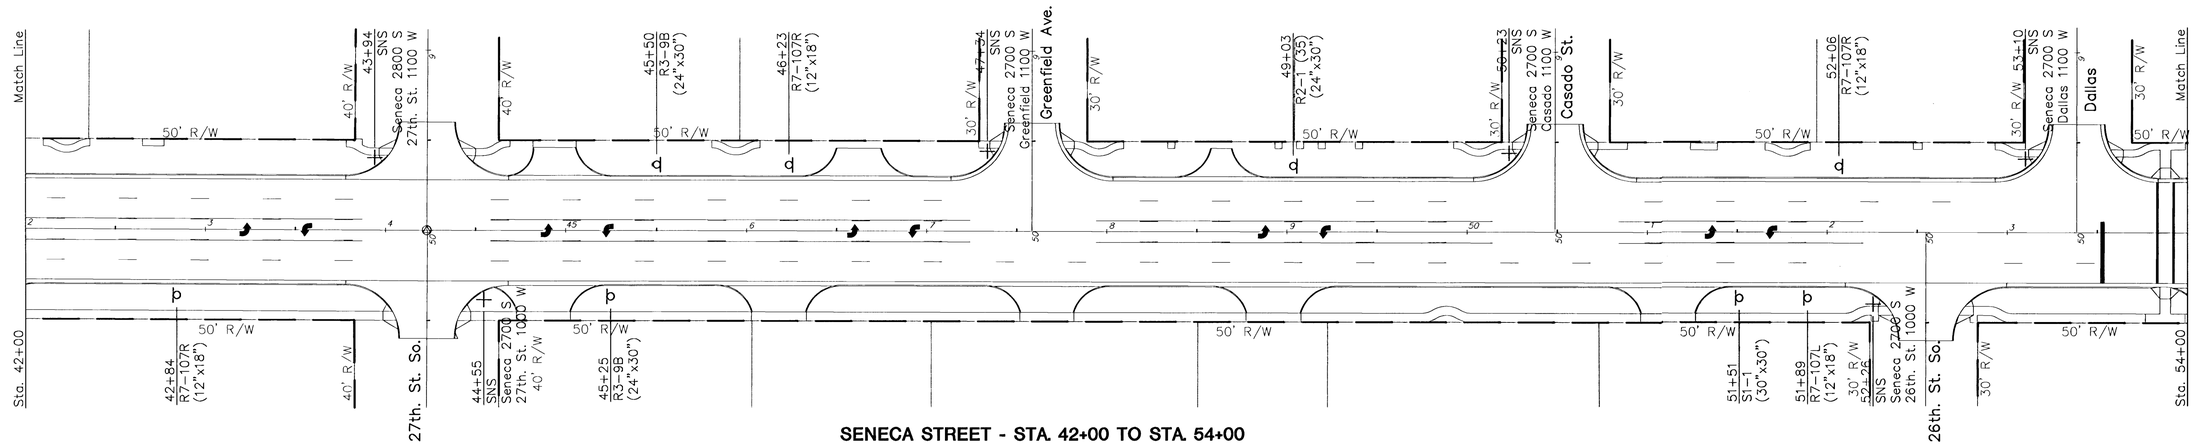


**SENECA STREET - STA. 42+00 TO STA. 54+00**

SCALE: 1" = 40'

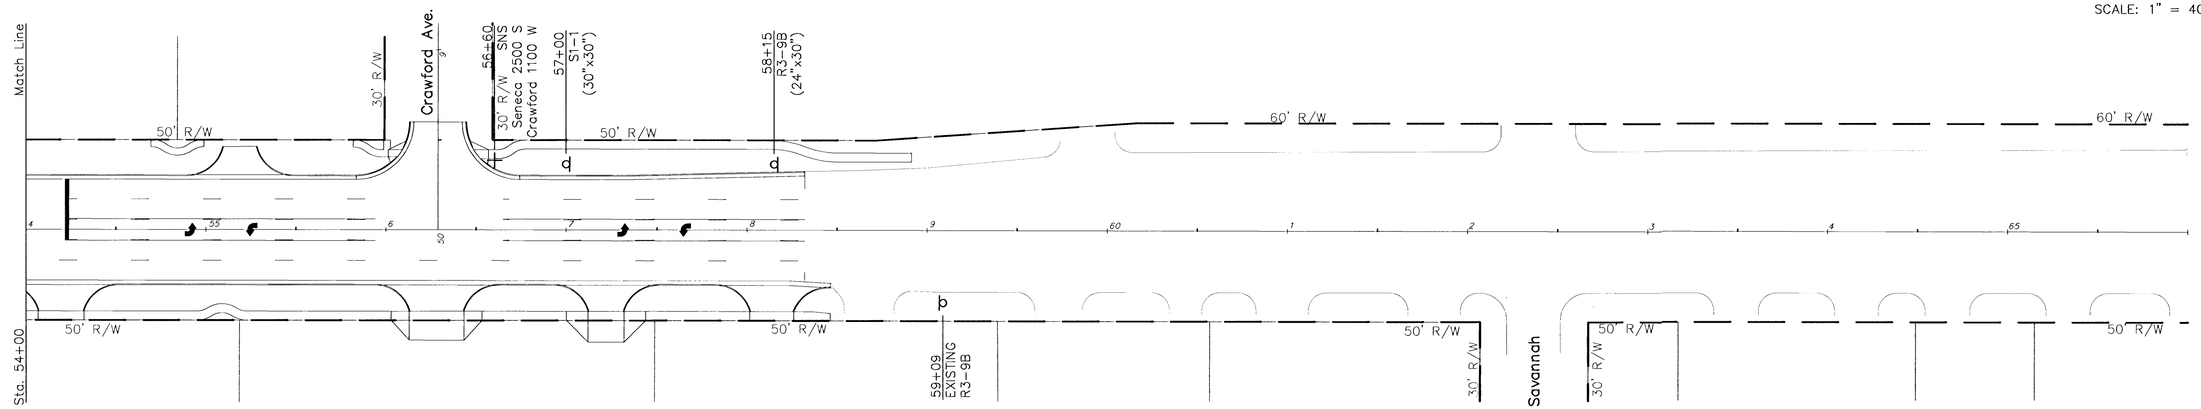


**SENECA STREET - STA. 54+00 TO STA. 66+00**

KANSAS DEPARTMENT OF TRANSPORTATION

**SENECA STREET SIGNING PLAN**

PROJECT NO. 472-83084 SEDGWICK CO.

**MID-KANSAS ENGINEERING CONSULTANTS, INC.**

WICHITA, KANSAS

| DESIGNED BY: | DCH | CHECKED BY: | DCH |
|---|---|---|---|
| DRAWN BY: | WNJ | DATE: MAY 1, 2000 | SHEET 36 OF 58 |

94SSTP1

H:\CIVIL\SENECA\94005-2\STRIPE\94SSIN2.DWG Mon May 01 16:51:40 2000