
FHWA REG NO.	STATE	PROJECT NO.	YEAR	SHEET NO.	SHEETS
7	KANSAS	472-83084	2000	40	58

N

SCALE: 1"=200'

200 0 200 400

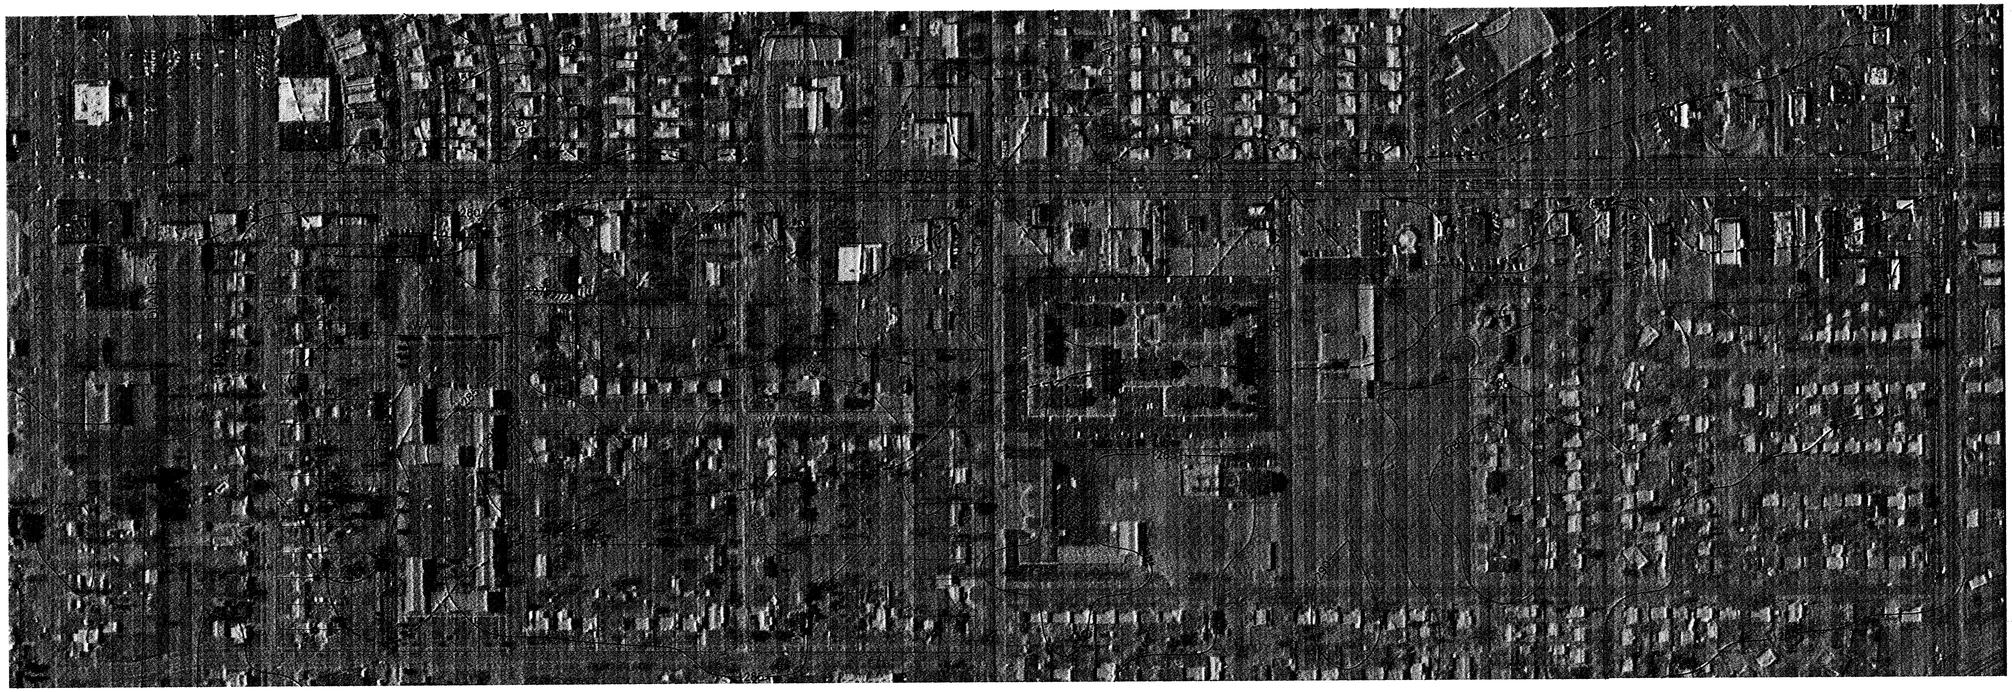

KANSAS DEPARTMENT OF TRANSPORTATION

SENECA STREET DRAINAGE MAP

PROJECT NO. 472-83084 SEDGWICK CO.

MID-KANSAS ENGINEERING CONSULTANTS, INC.

WICHITA, KANSAS

DESIGNED BY:	DCH	CHECKED BY:	DCH
DRAWN BY:	WNJ	DATE: MAY 1, 2000	SHEET 40 OF 58