

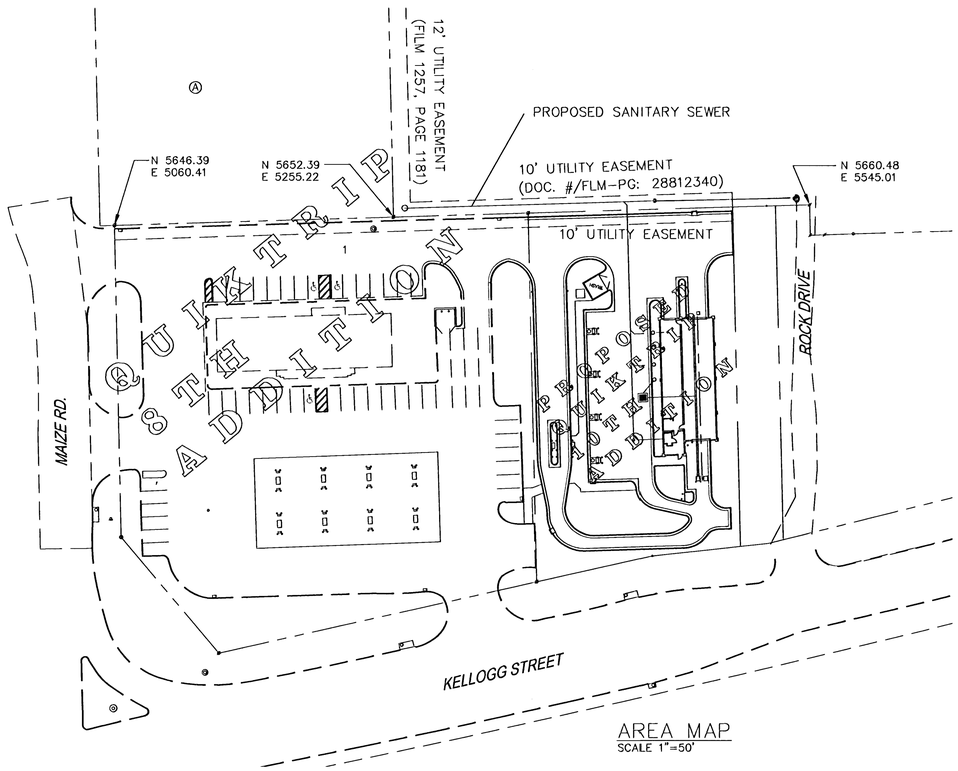


AREA MAP
SCALE 1"=50'

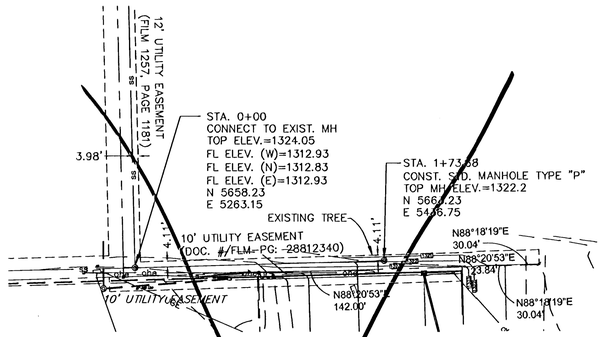

SANITARY SEWER PLAN
SCALE 1"=50'

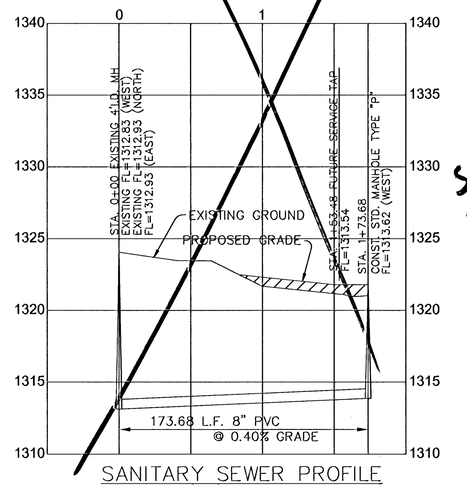

SANITARY SEWER PROFILE
HORIZ. SCALE 1"=50'
VERT. SCALE 1"=5'

DENOTES SUBGRADE BE COMPACTED TO 95% DRY DENSITY

See Revised Sheet 2R

TIMOTHY R. AUSTIN
LICENSED
11496
KANSAS
PROFESSIONAL ENGINEER
10-18-06

Original Signed

No.	Date	Revision

QUIKTRIP #315
SANITARY & STORM SEWER IMROVEMENTS
SANITARY SEWER PLAN & PROFILE
CITY OF WICHITA, KANSAS
JAMES ARMOUR, P.E. - CITY ENGINEER
1711 PPS (607861)

POE & ASSOCIATES, INC.
CONSULTING ENGINEERS
5940 E. Central, Suite 330 Wichita, KS 67208-4242
Phone 316/685-4174 ■ FAX 316/685-4444

FINAL

Designed By: D. Trout
Drawn By: D. Trout \ A. Moss
Poe Job No.: 1694-02
Date: 10/18/2006