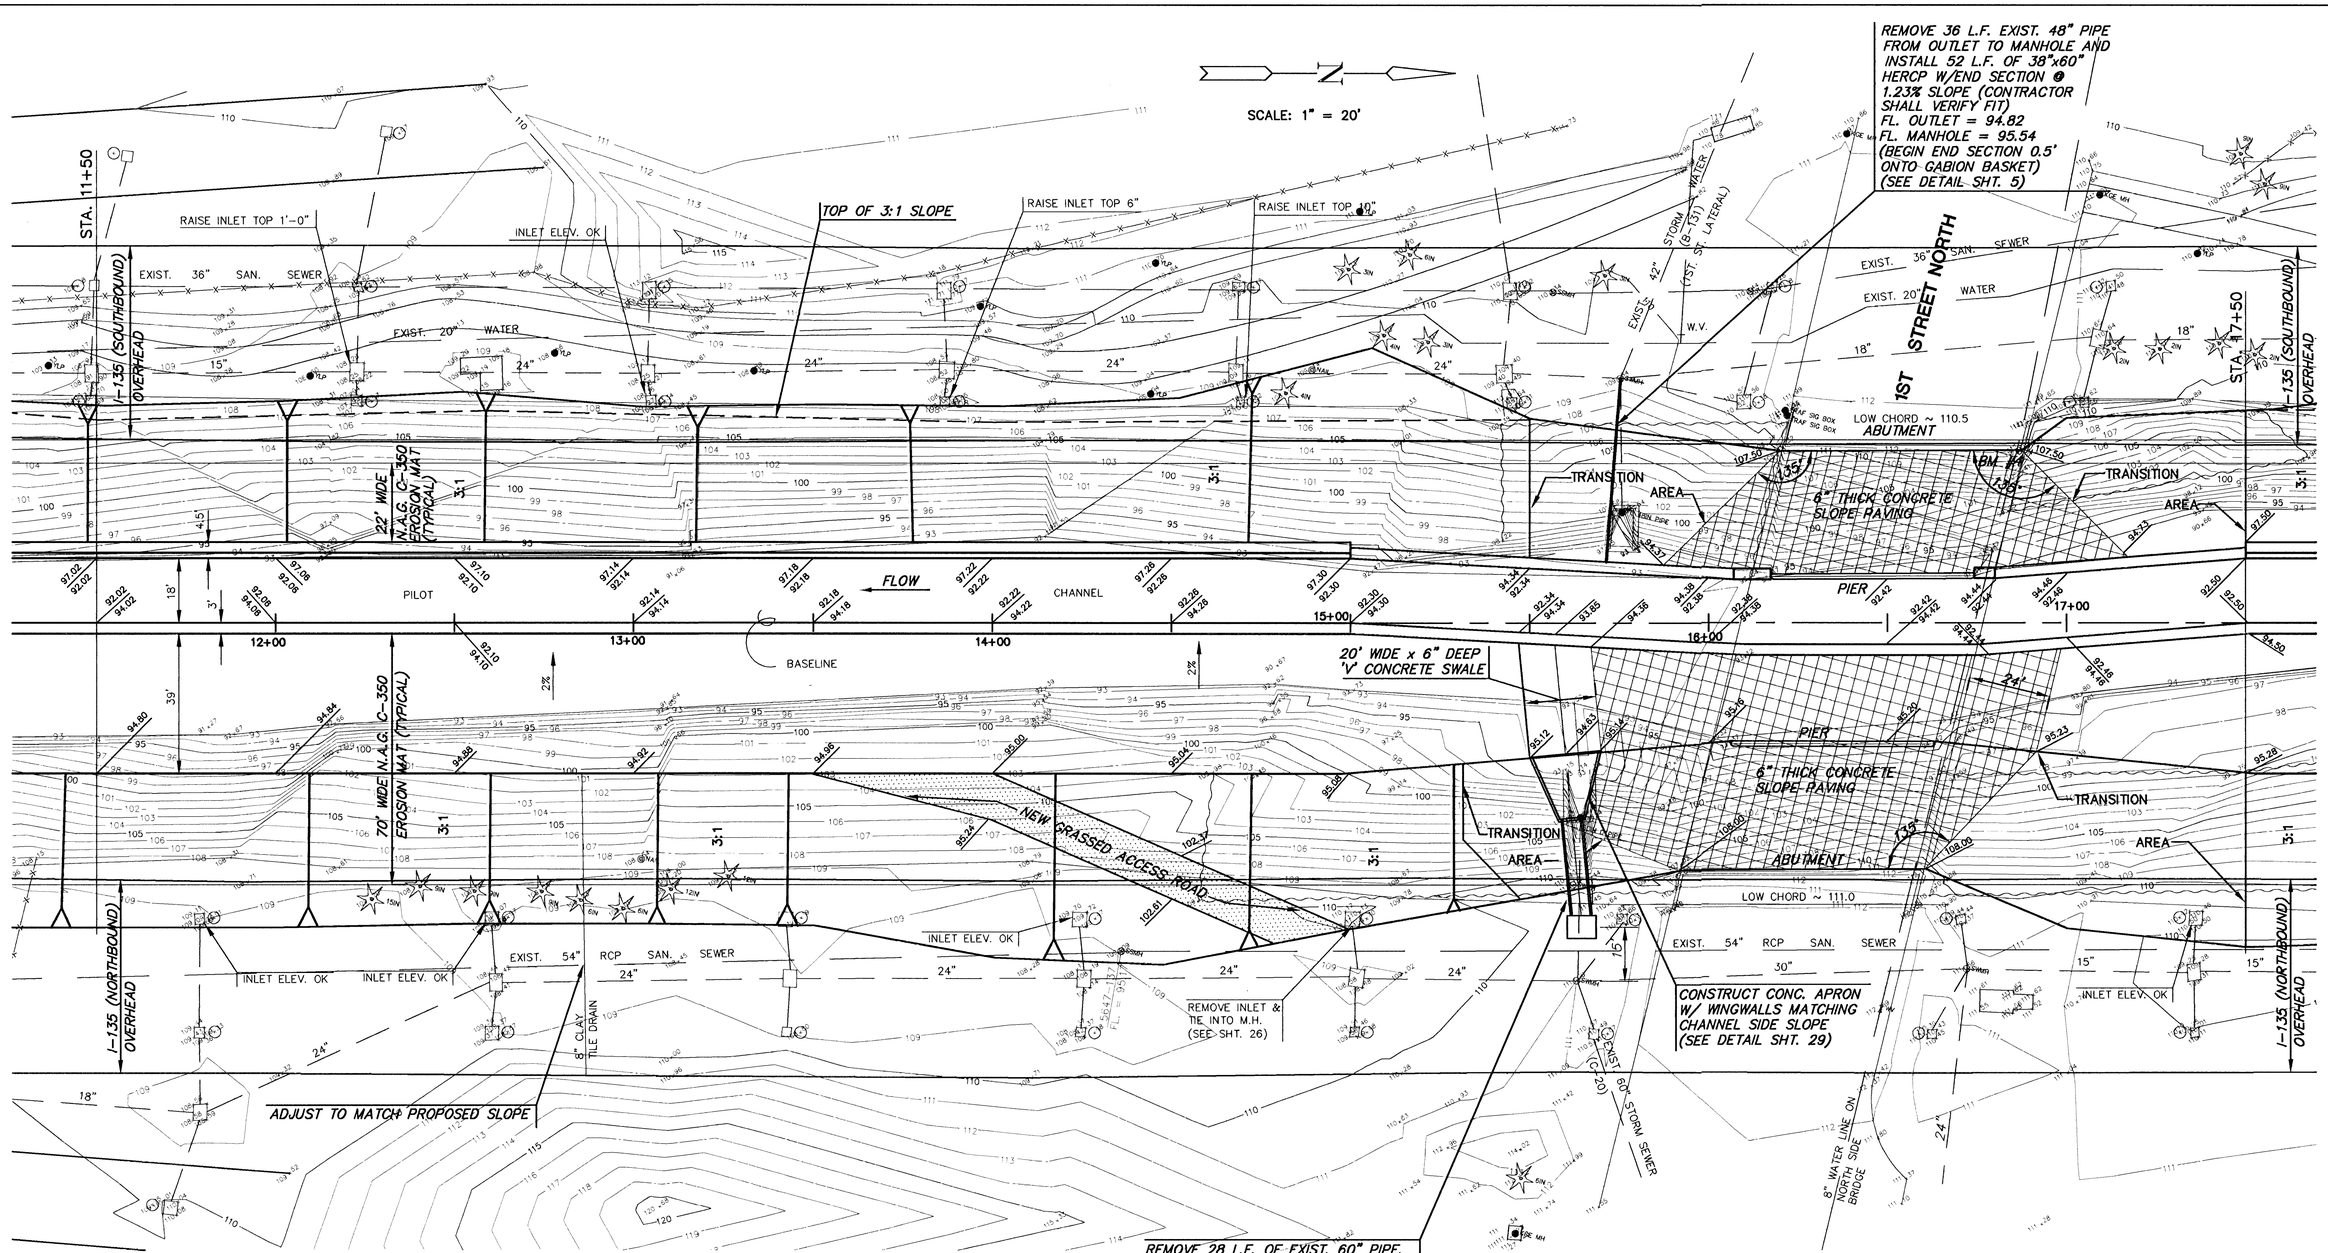

NOTE:
ALL AREAS DISTURBED, BEYOND AREA COVERED BY EROSION MAT, SHALL BE FERTILIZED, SEEDED AND MULCHED.

MID-KANSAS ENGINEERING CONSULTANTS, INC.
411 N. WEBB ROAD
WICHITA, KS. 67206
316-684-9600

AREA "K" PART 2 - PHASE 1 (PROJECT NAME)		
WICHITA DRAINAGE CANAL PLAN (SHEET TITLE)		
JNJ (DESIGN BY)	MLW (DRAWN BY)	JNJ (CHECKED BY)
MAY 1999 (DATE)	94011 (JOB NO.)	6 / 64 (SHEET/OF)

G:\CIVIL\AREAK\94011\PLANS\94011D3.DWG 5-25-99 8:35:55 am CDST

G:\CIVIL\AREA_K\94011\PLANS\94011D3.DWG Tue May 25 08:36:01 1999