
SCALE: 1" = 20'

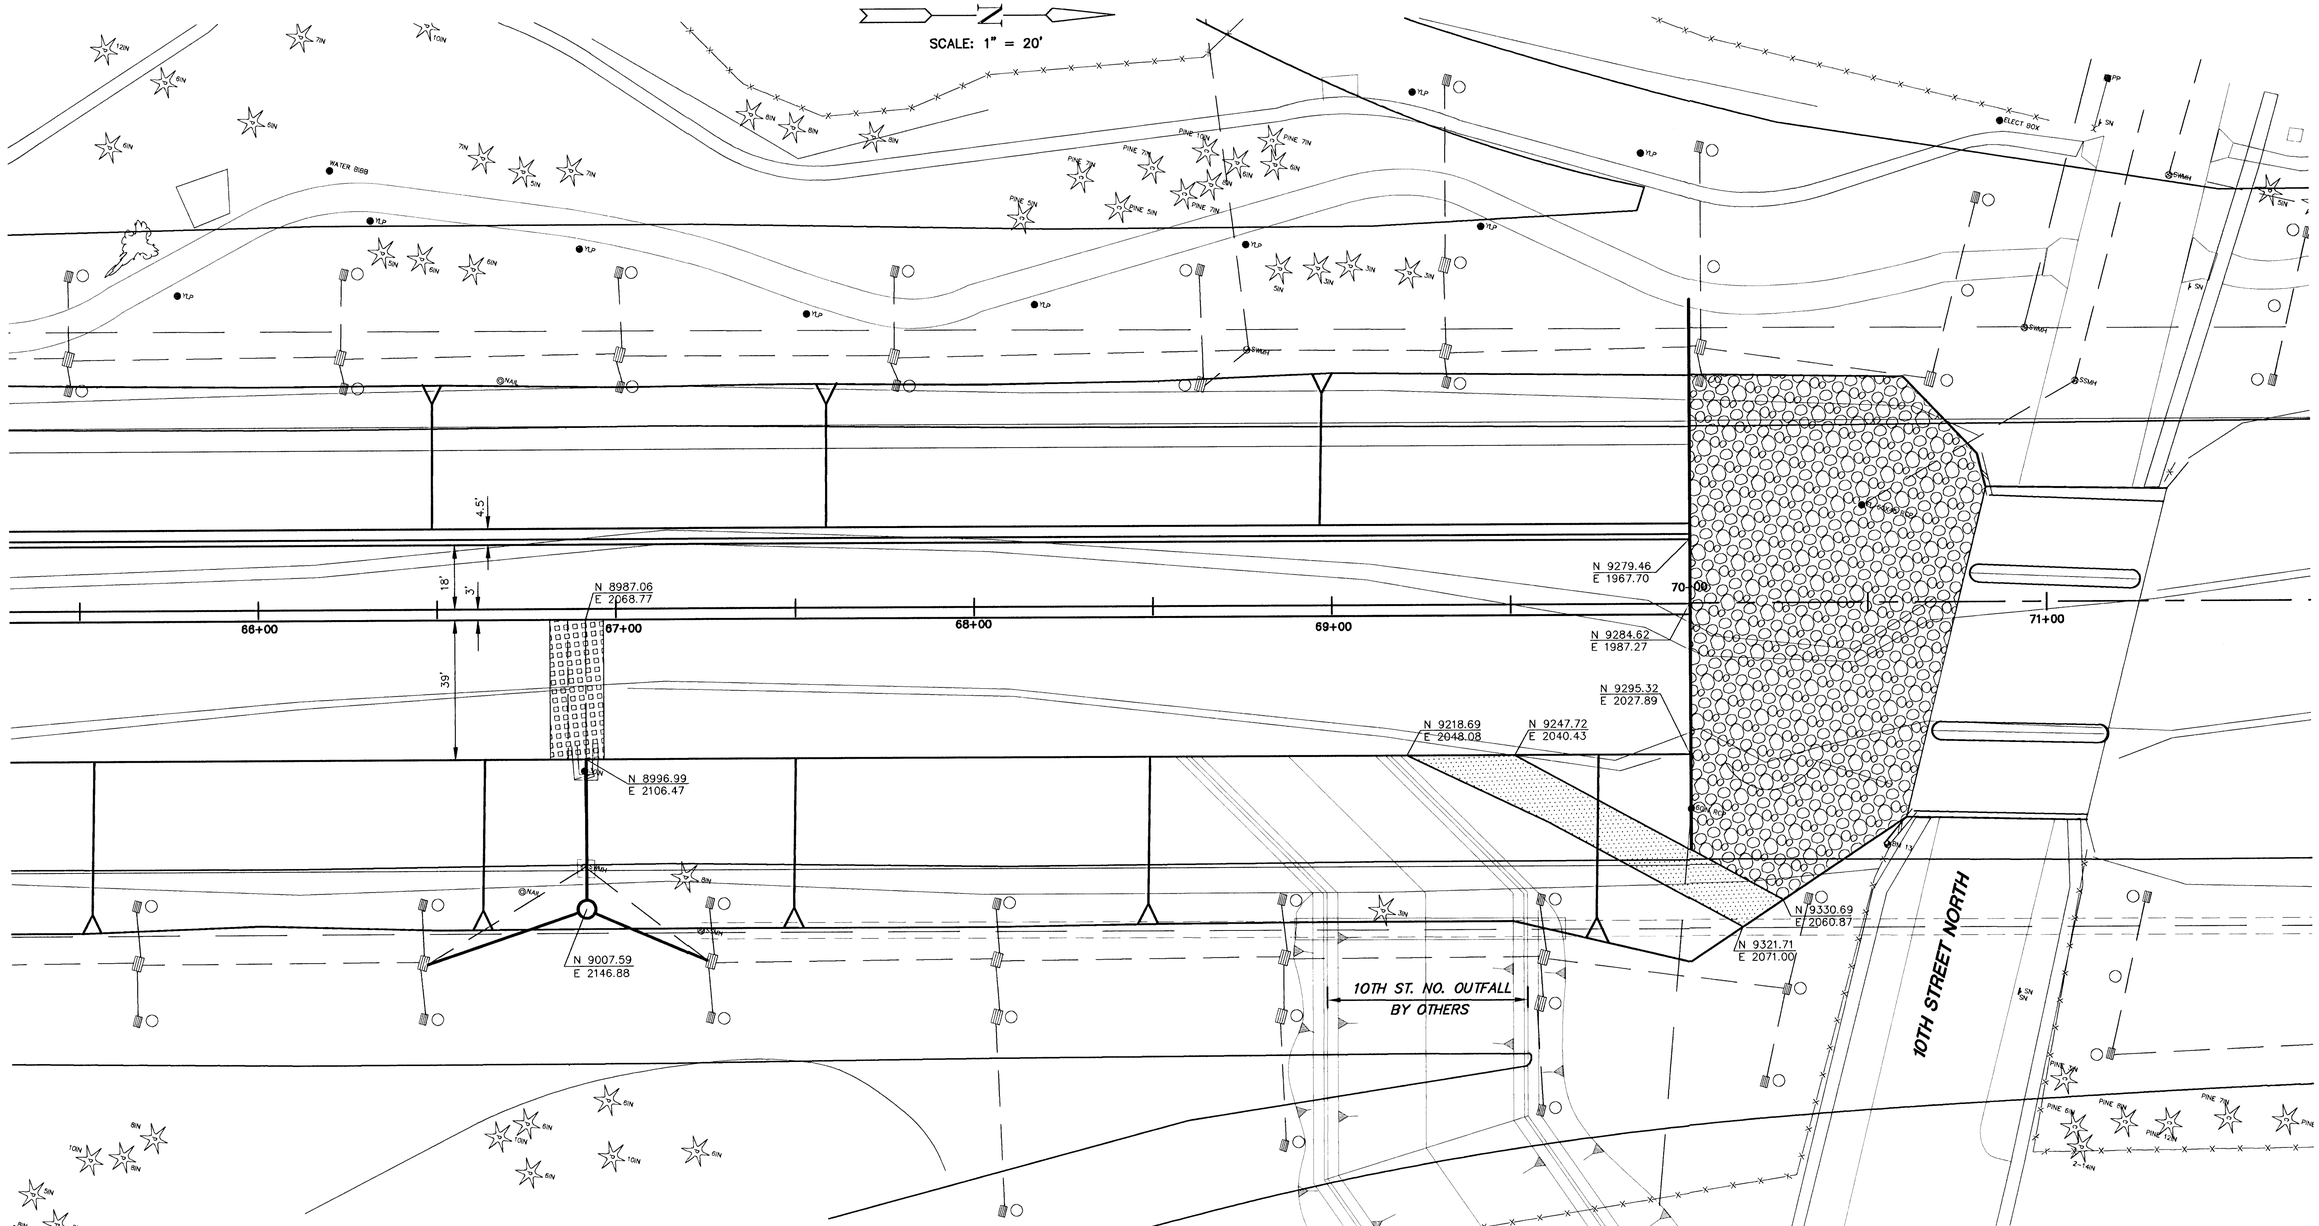

SEE SHEETS 42 & 45 FOR HORIZONTAL COORDINATE CONTROL POINTS

MID-KANSAS ENGINEERING
CONSULTANTS, INC.
411 N. WEBB ROAD
WICHITA, KS. 67206
316-684-9600

AREA "K" PART 2 - PHASE 1
PROJECT NAME

WICHITA DRAINAGE CANAL PLAN
HORIZONTAL ALIGNMENT / LAYOUT
SHEET TITLE

JNJ	MLW	JNJ
DESIGN BY:	DRAWN BY:	CHECKED BY:
MAY 1999	94011	46 / 64
DATE	JOB NO.	SHEET/OF

G:\CIVIL\AREAK\94011\HORIZ\HORIZD12.DWG 5-25-99 10:04:38 sm CDST

G:\CIVIL\AREA_K\94011\HORIZ\HORIZD12.DWG Tue May 25 10:04:45 1999