
WICHITA DRAINAGE CANAL
CROSS SECTIONS LOOKING DOWNSTREAM
STA. 0+00 TO 4+50
PROJ. NO. 468-82950

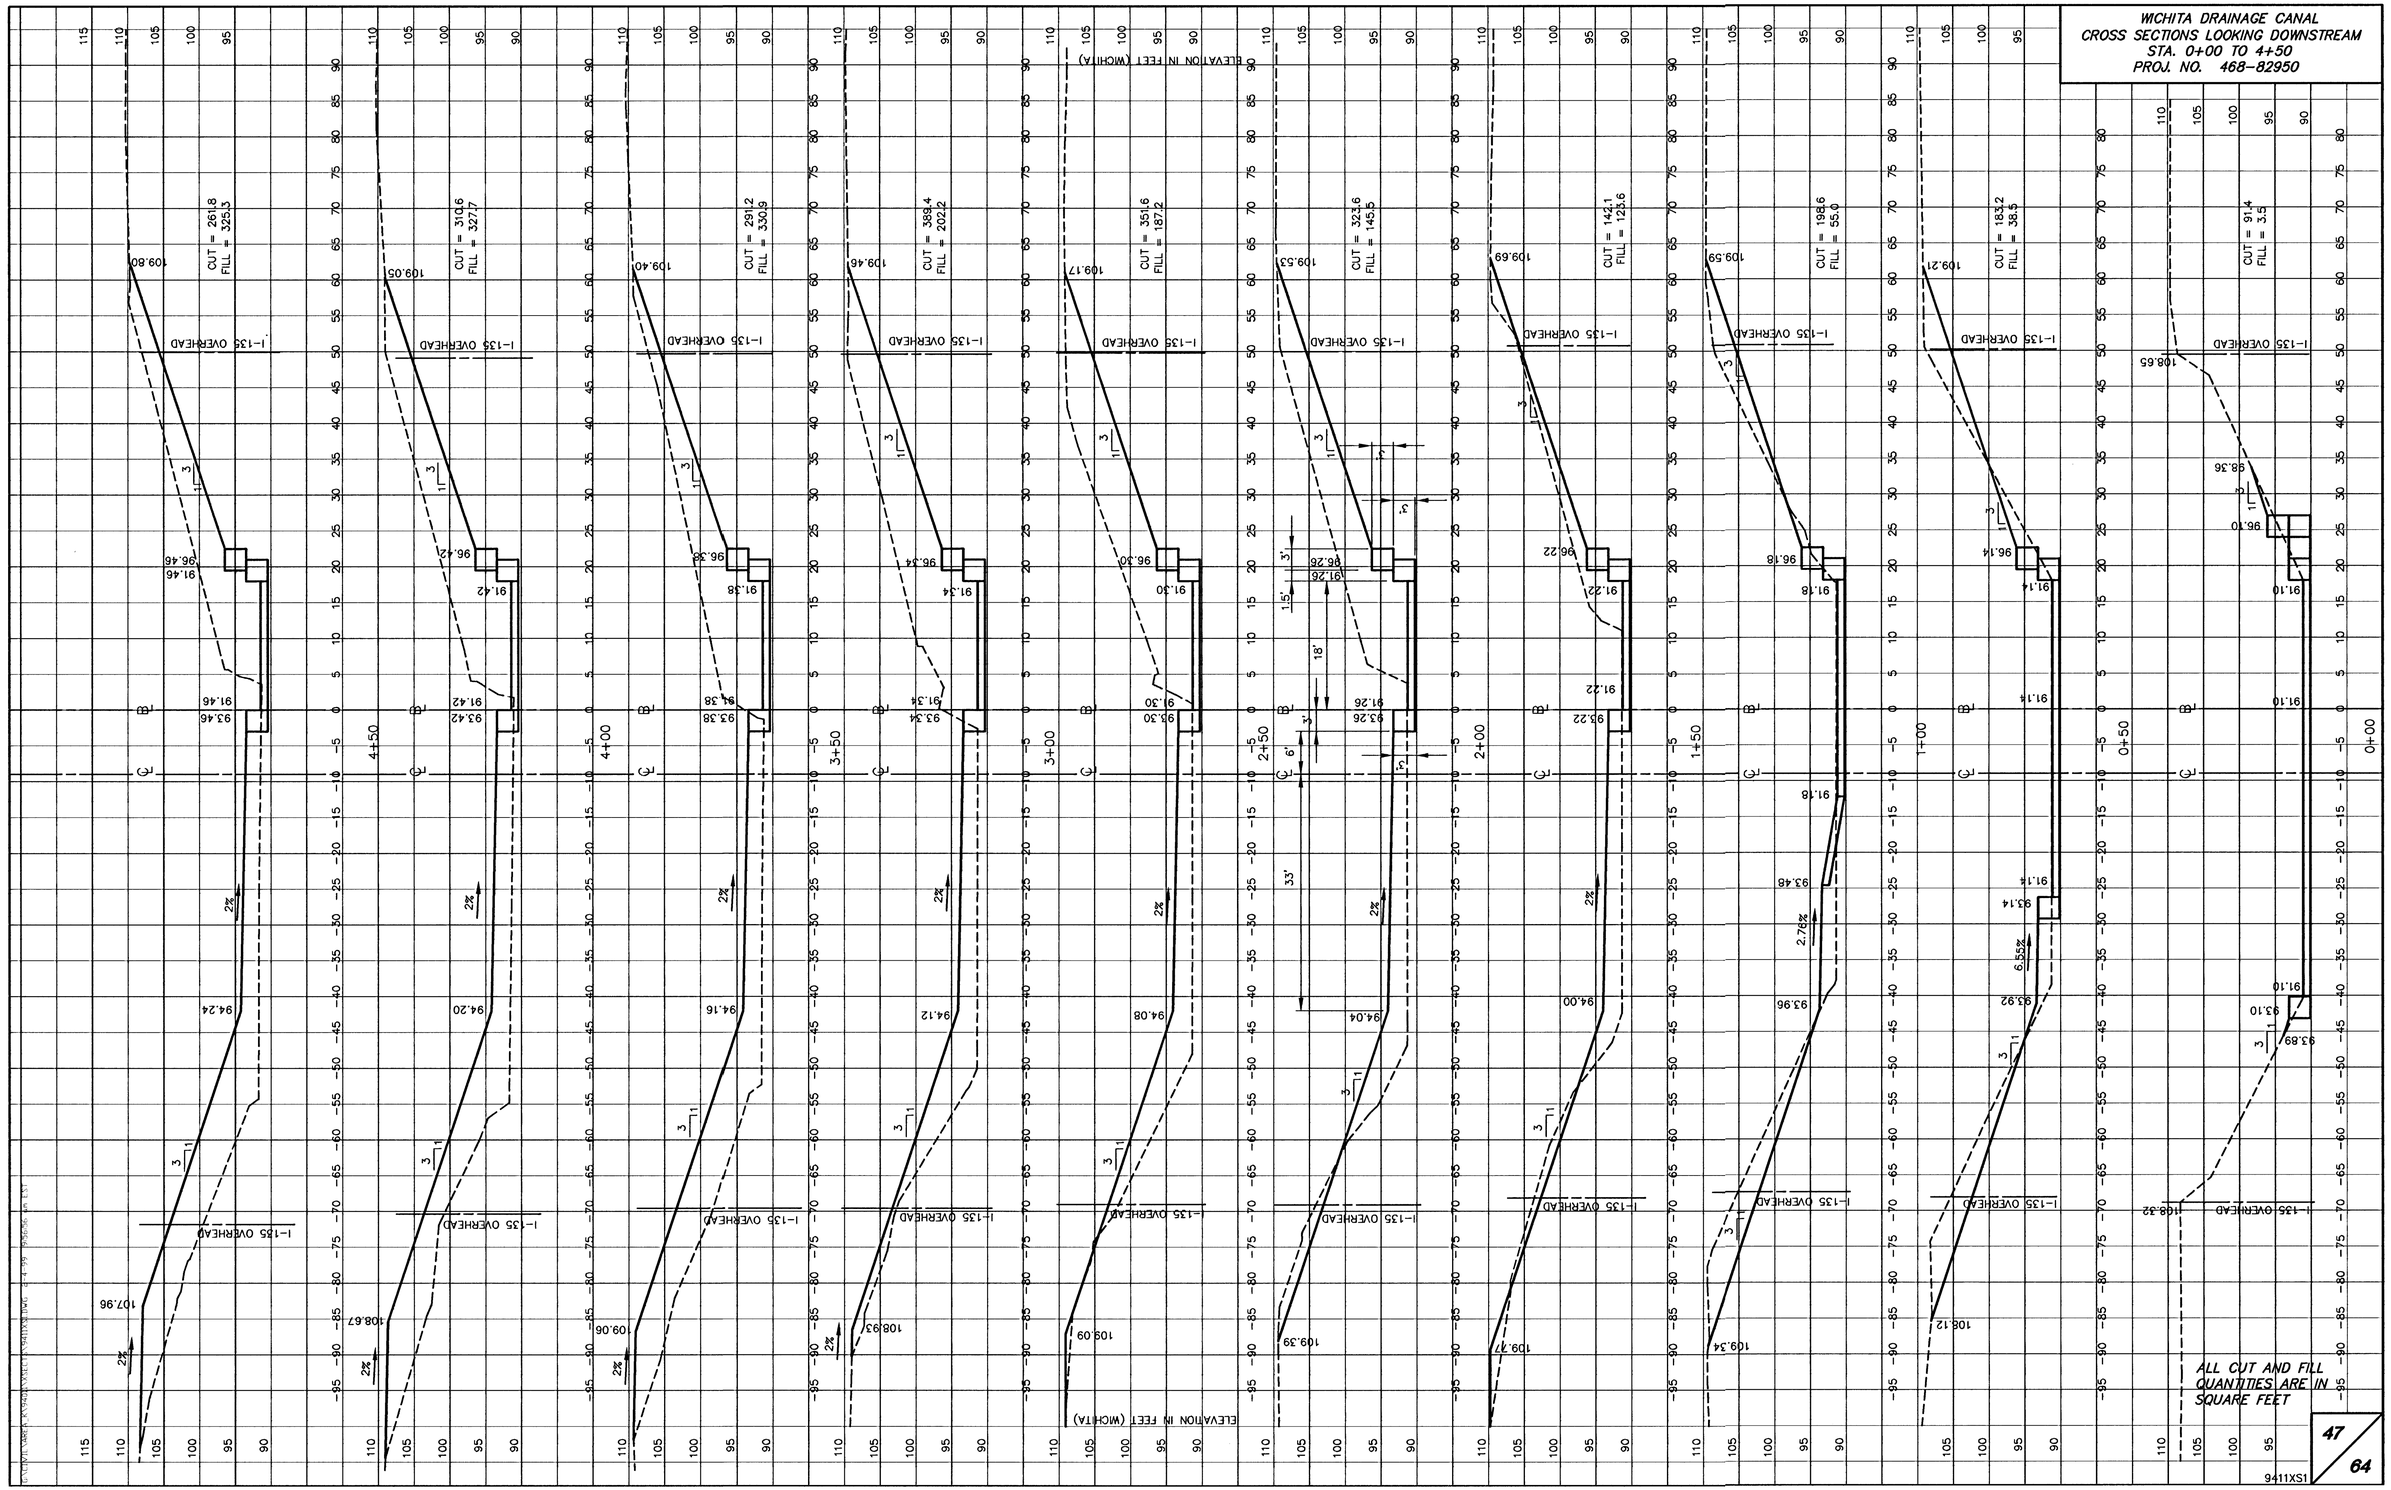

G:\CIVIL\AREA_K\94011\VSECTS\9411XS1.DWG Tue Feb 09 11:15:42 1999 BY MLW