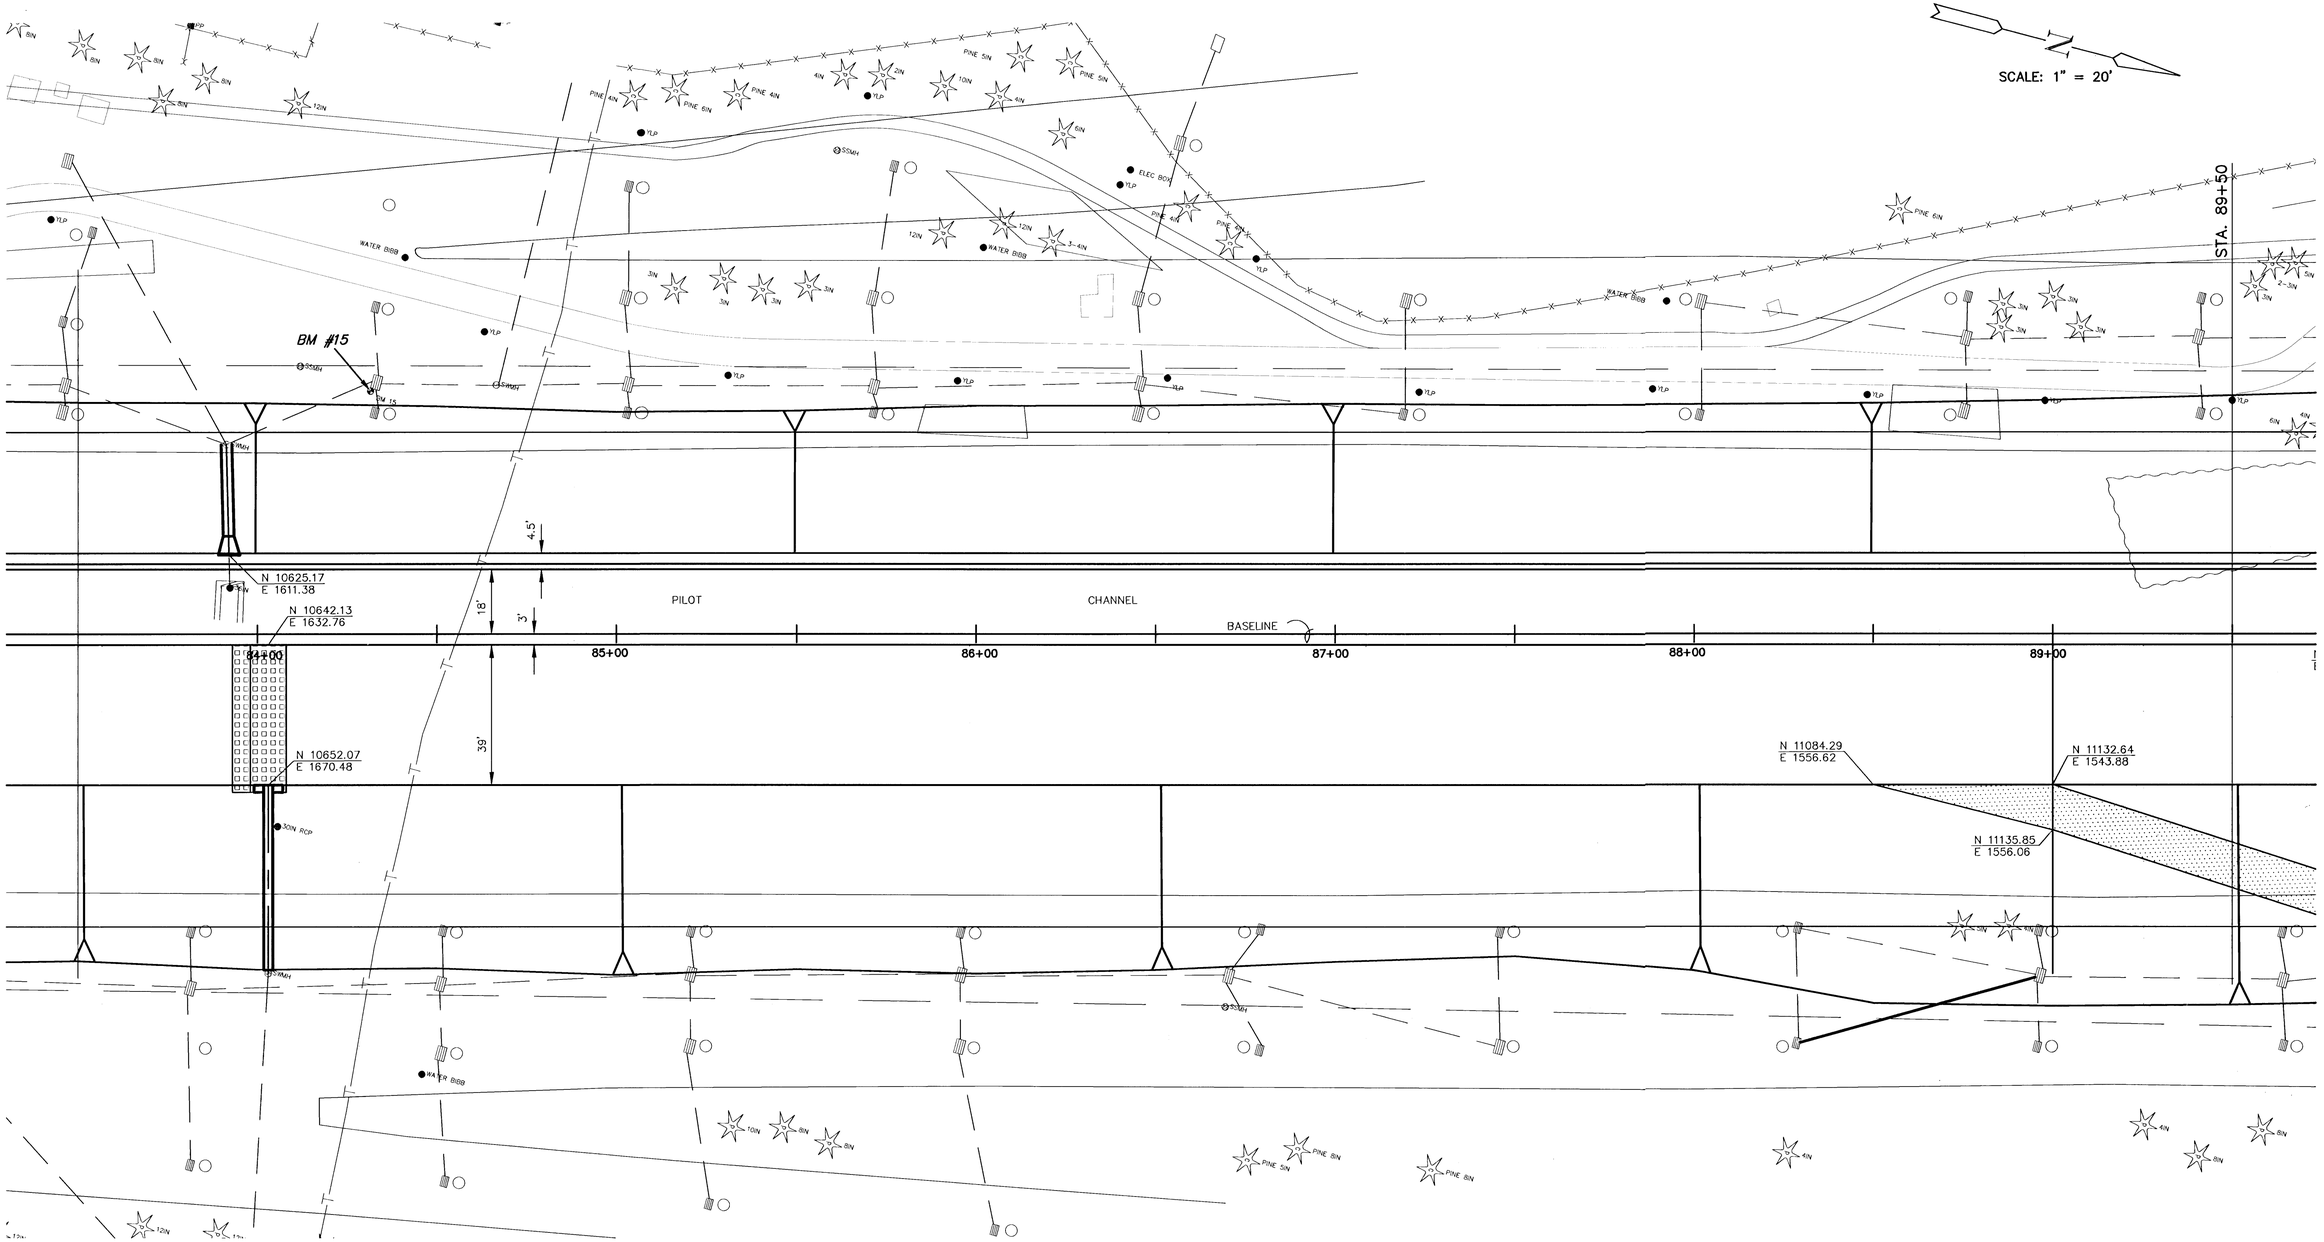

SEE SHEETS 27, 30, 32, 34, & 36 FOR HORIZONTAL COORDINATE CONTROL POINTS

MKEC
ENGINEERING CONSULTANTS
411 N. WEBB ROAD
WICHITA, KS. 67206
316-684-9600

AREA "K" PART 2 - PHASE 2
WICHITA DRAINAGE CANAL
PROJECT NAME

WICHITA DRAINAGE CANAL PLAN
HORIZONTAL ALIGNMENT / LAYOUT
SHEET TITLE

JNJ	RSB	TKM
DESIGN BY:	DRAWN BY:	CHECKED BY:
JAN. 2001	94011	31 / 47
DATE	JOB NO.	SHEET/OF

G:\CIVIL\AREA_K\94011\2HORIZ\Horiz015.dwg 05/07/2001 03:51:44 PM CST

G:\CIVIL\AREA_K\94011\2HORIZ\Horiz015.dwg Mon Jun 04 14:10:22 2001