
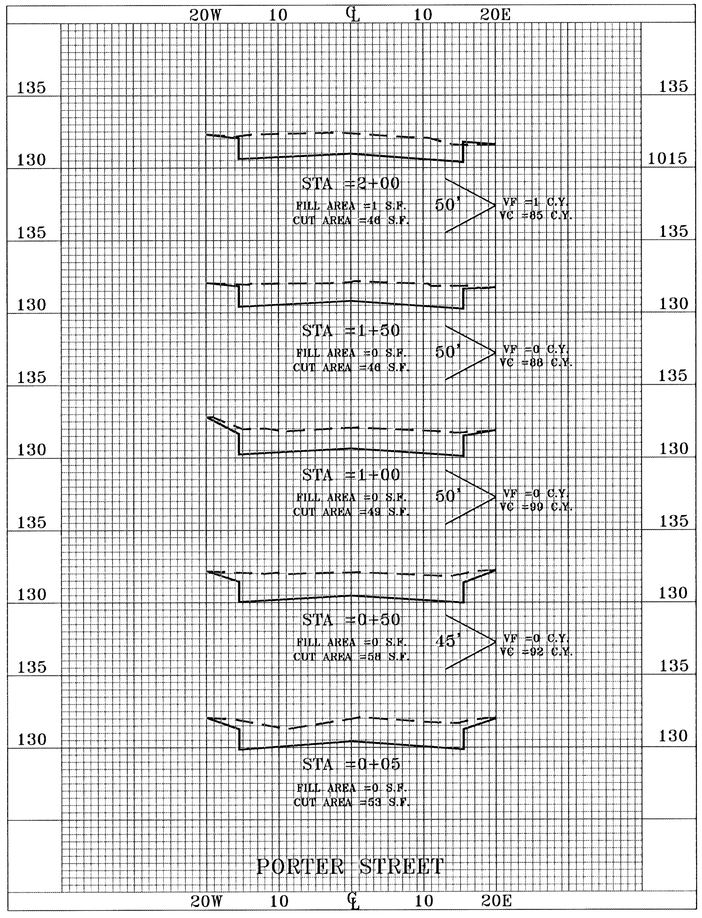


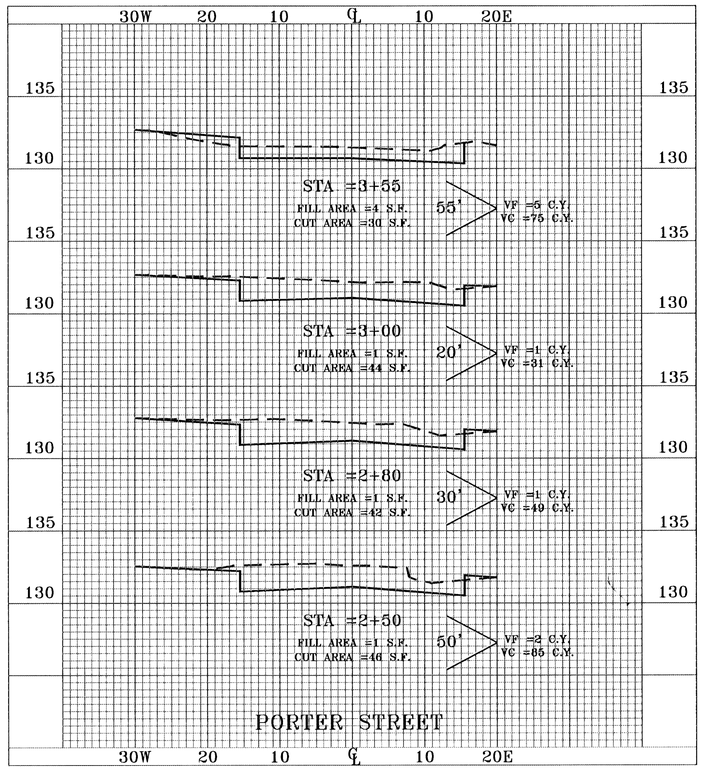

STREET EXCAVATION SUMMARY

TOTAL CUT = 605 C.Y.
TOTAL FILL = 10 C.Y.

HORIZONTAL SCALE: 1" = 10'
VERTICAL SCALE: 1" = 5'

ADOLF E. REISS LICENSED 2119 KANSAS PROFESSIONAL ENGINEER

REISS & GOODNESS ENGINEERS
2160 WEST 21st STREET
WICHITA, KANSAS 67203
(316) 832-0213

REVISION	DIRECTORY	DRAWN BY	FILE NAME	CHECKED BY	DESIGNED BY	SHEET
	C:\WICHITA\CODE\DOE\	C.E.	PORTER_X-SEC	R.P.	R.P.	

CROSS SECTIONS

PROJECT: PORTER - 33rd to 34th St. NORTH

SCALE: NOTED | PROJECT NO. ST0900
DATE: 1/15/2001 | SHEET: 5 OF 8