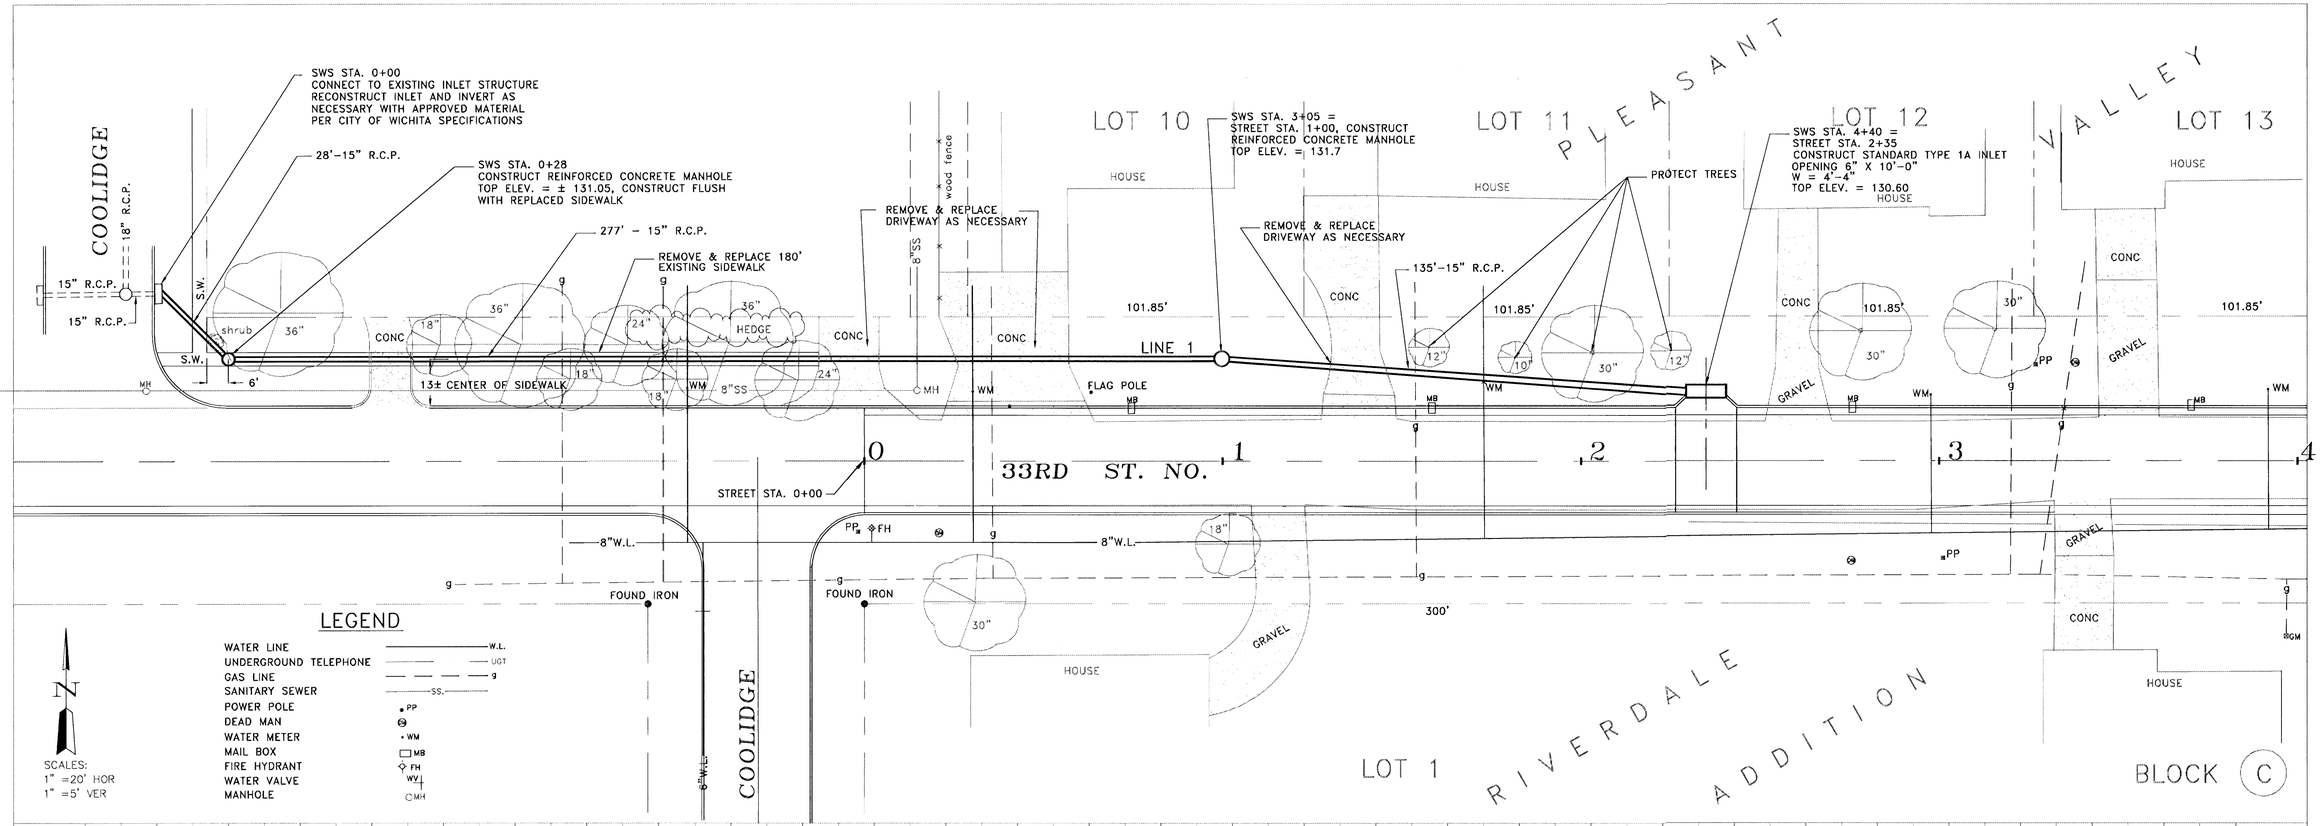

REISS & GOODNESS ENGINEERS
2160 WEST 21st STREET
WICHITA, KANSAS 67203
(316) 832-0213

REVISION	DIRECTORY	DRAWN BY	FILE NAME	CHECKED BY	DESIGNED BY	PROJECT	CUSTOMER	SCALE: NOTED	PROJECT NO. ST0800
	WICHITA\COOLIDGE	C.E.	UPDATED33RD	R.P.	R.P.	STORM WATER SEWER	33RD STREET NORTH - STREET IMPROVEMENTS	DATE: 1-3-2001	SHEET: 7 OF 12