

~~Subdivision~~ Bench Marks

No.	Street and Station	From CL	Description	Elevation
1	Michelle, Sta. 7+34	14.50' Rt	☐ in top of curb, East side of Michelle, between Lots 8 & 9.	1330.50
2	Michelle Ct., Sta. 2+05	14.50' Rt	☐ in top of curb, East side of Michelle Ct, between Lots 12 & 13.	1331.36
3	Michelle Ct., Sta. -0+35	0' Rt	☐ in T.C., end of Cul-de-sac on Michelle Ct, between Lots 16 & 17.	1334.53

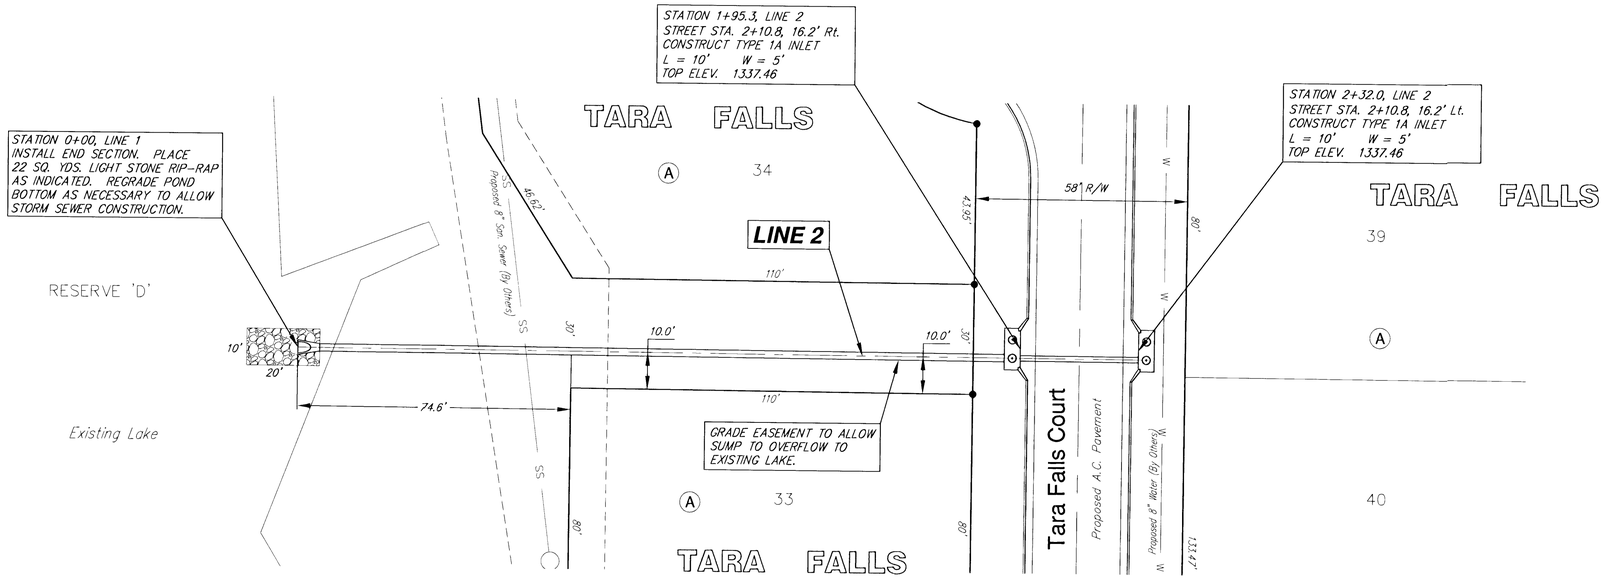

NOTE: STATIONS INDICATED ON PLAN INDICATE STATION AT MIDDLE OF INSIDE FACE OF INLET, UNLESS OTHERWISE NOTED.

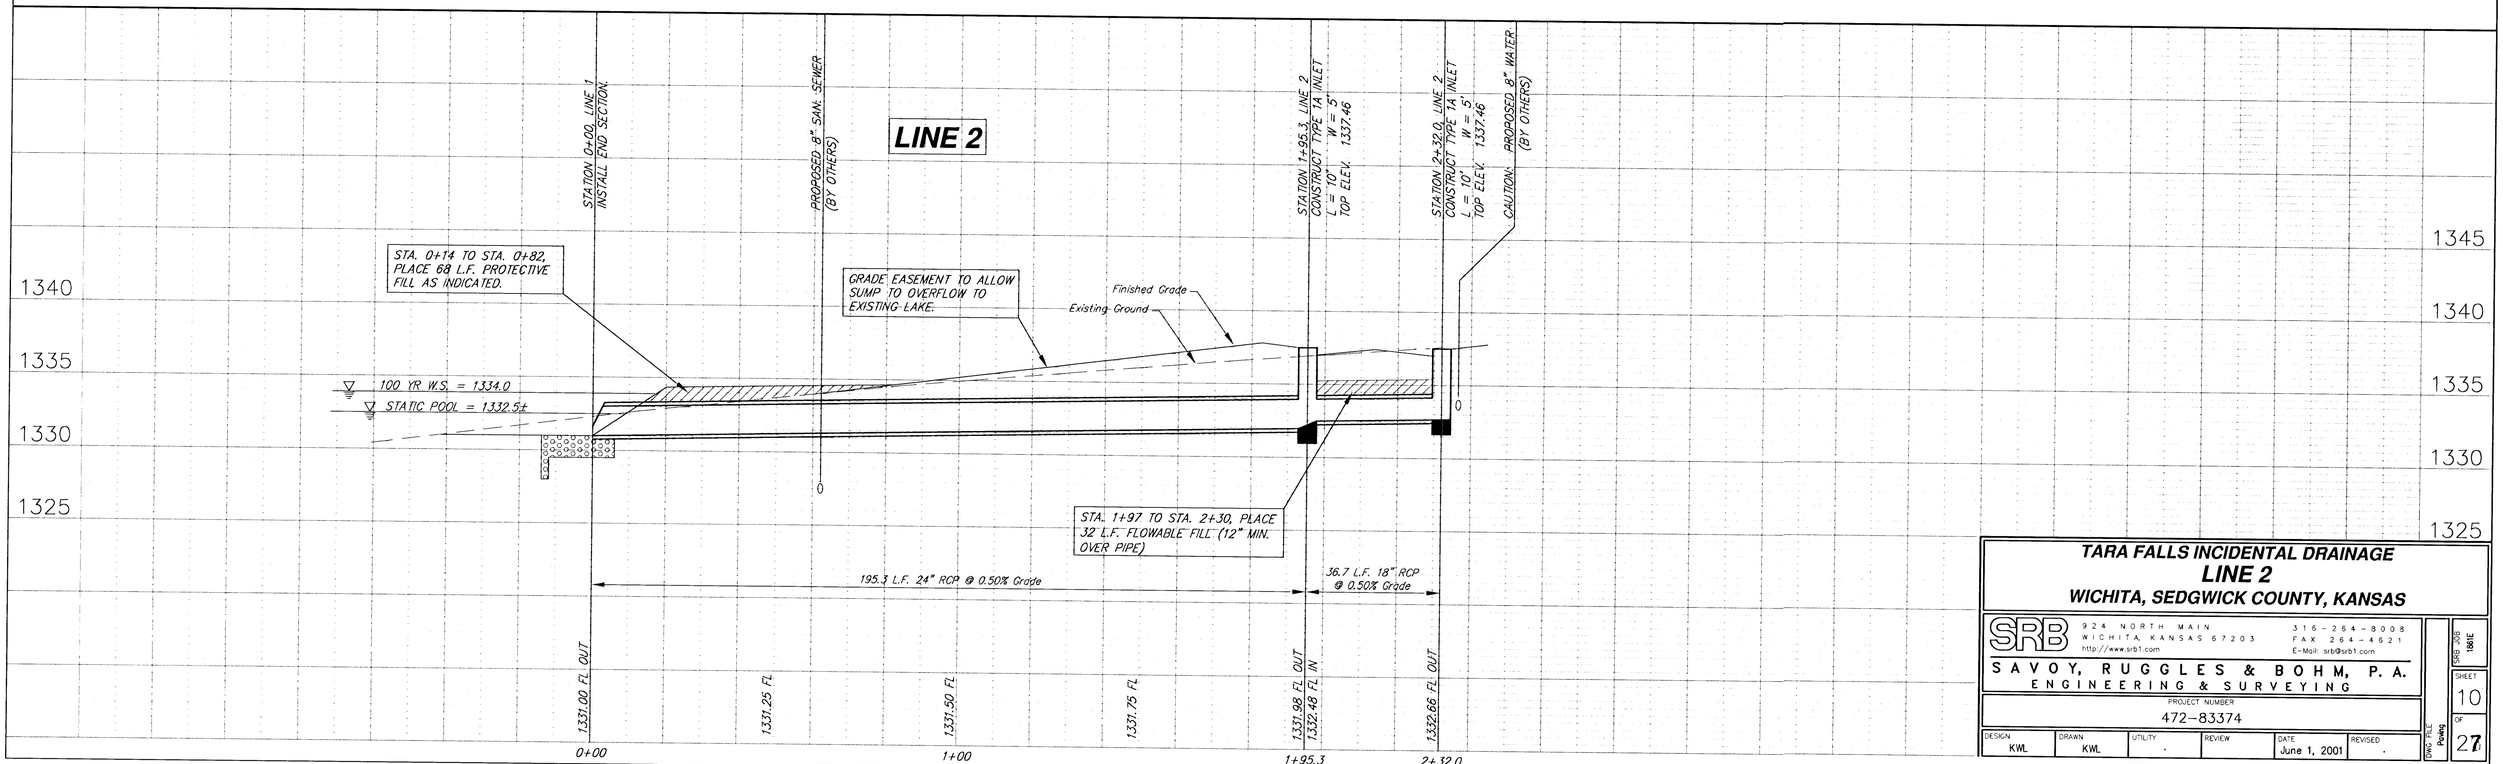

TARA FALLS INCIDENTAL DRAINAGE
LINE 2
WICHITA, SEDGWICK COUNTY, KANSAS

SRB
924 NORTH MAIN
WICHITA, KANSAS 67203
http://www.srb1.com
316-264-8008
FAX 264-4621
E-Mail: srb@srb1.com
SAVOY, RUGGLES & BOHM, P.A.
ENGINEERING & SURVEYING

PROJECT NUMBER 472-83374

DESIGN	DRAWN	UTILITY	REVIEW	DATE	REVISED
KWL	KWL	-		June 1, 2001	-

DWG. FILE Paving

SRB JOB 1361E

SHEET 10

OF 27