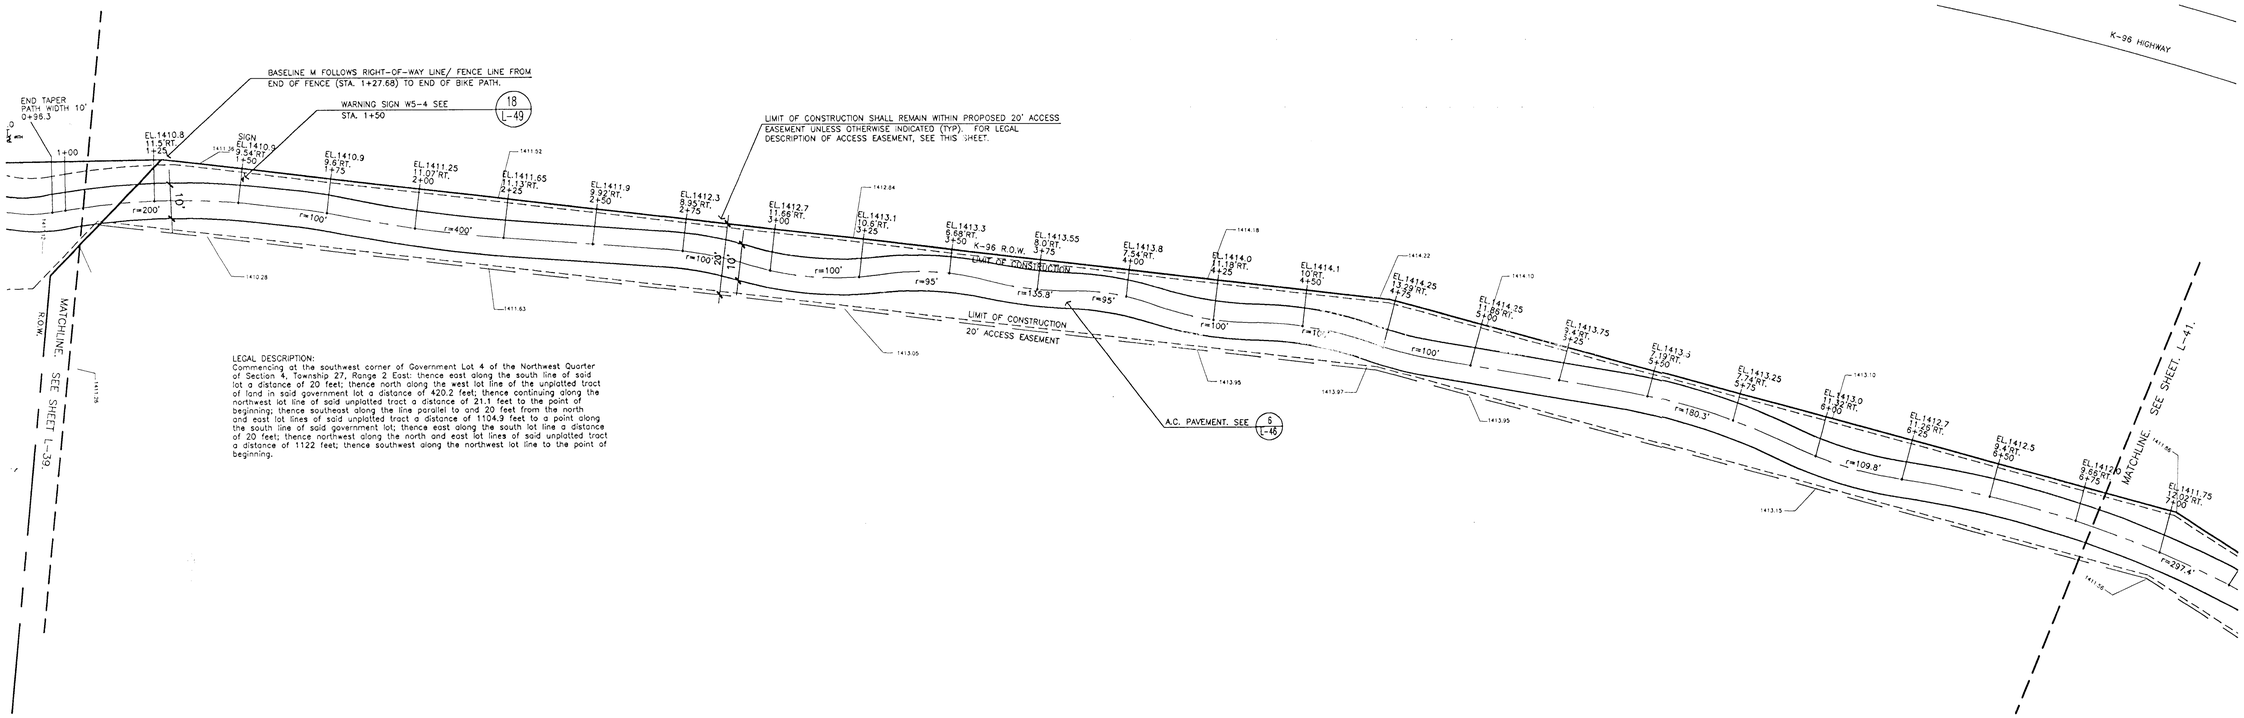

LEGAL DESCRIPTION:
Commencing at the southwest corner of Government Lot 4 of the Northwest Quarter of Section 4, Township 27, Range 2 East; thence east along the south line of said lot a distance of 20 feet; thence north along the west lot line of the unplatted tract of land in said government lot a distance of 420.2 feet; thence continuing along the northwest lot line of said unplatted tract a distance of 21.1 feet to the point of beginning; thence southeast along the line parallel to and 20 feet from the north and east lot lines of said unplatted tract a distance of 1104.9 feet to a point along the south line of said government lot; thence east along the south lot line a distance of 20 feet; thence northwest along the north and east lot lines of said unplatted tract a distance of 1122 feet; thence southwest along the northwest lot line to the point of beginning.

LAYOUT PLAN

SCALE: 1" = 20'-0"

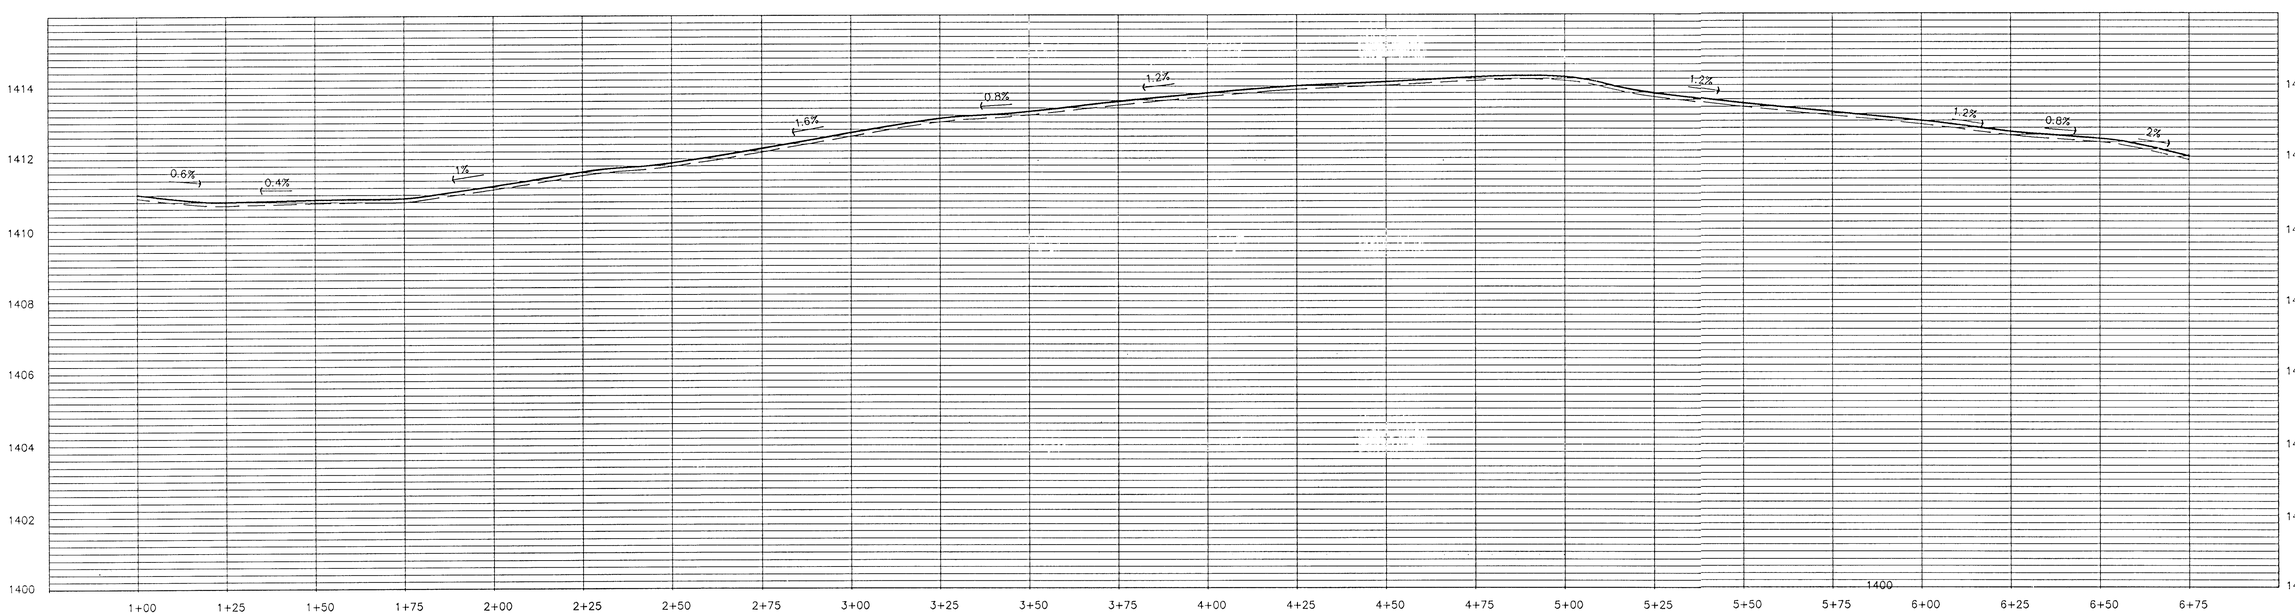

PROFILE

HORIZONTAL SCALE: 1" = 20'-0"
VERTICAL SCALE: 1" = 2'-0"

Wilson Darnell Mann PA
architecture site planning interiors
105 N. Washington Wichita, Kansas 67202 316-262-4700

REGISTERED LANDSCAPE ARCHITECT
LYNN MATHER
18667
STATE OF KANSAS

COPYRIGHT © 1994
Wilson Darnell Mann, PA

prints issued
5/1/95 FIELD CHECK
11/3/95 OFFICE CHECK
5/10/96 OFFICE CHECK
10/15/96 CONST.
3/5/97 FINAL CHECK
6/02/97 FINAL REV.

WDM no. 93242

drawn WDM check LME

K-96 BIKE PATH
WICHITA, KANSAS

PLAN & PROFILE

L-40
42 of 66