
HAWTHORNE ADDITION
SWS LINE 1
WILLIAMSGATE

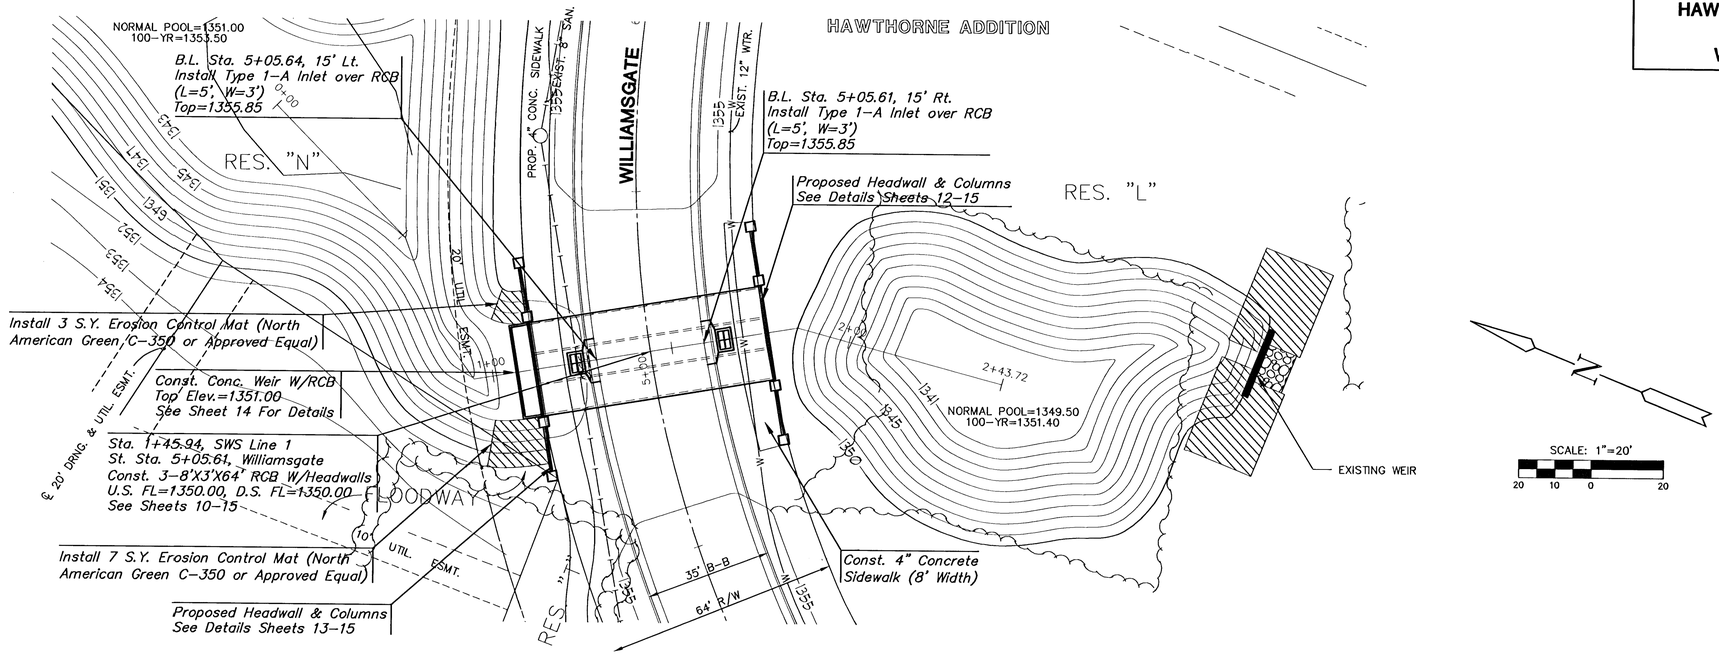

PLAN LINE 1

SCALE: 1"=20'

PROFILE LINE 1

SCALE: HORIZ. 1"=20'
SCALE: VERT. 1"=5'

