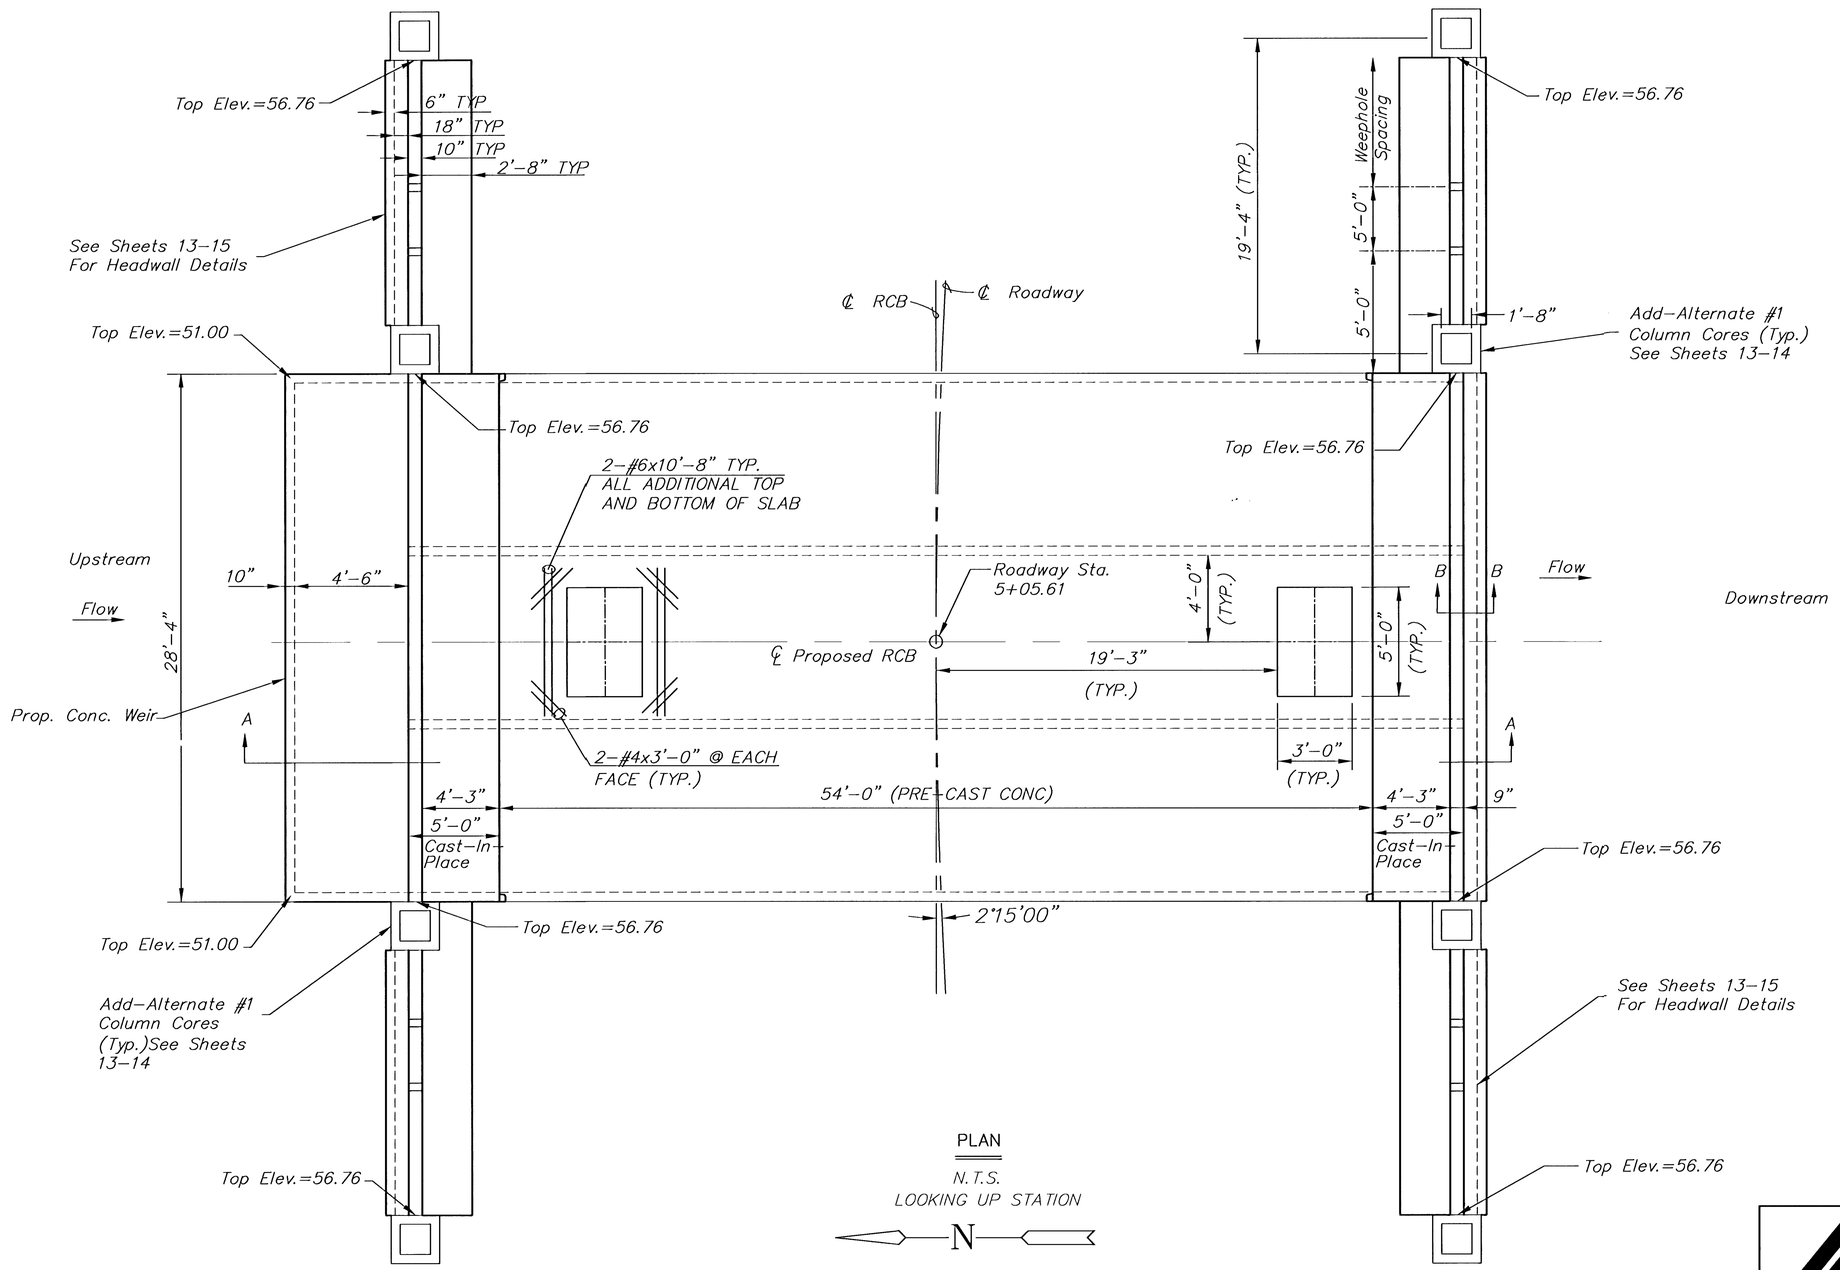

PLAN

N.T.S.

LOOKING UP STATION

H:\CIVIL\02167\DWG\PAV\WILLIAMSGATE\02167DD3.DWG

MKEC ENGINEERING CONSULTANTS
411 N. WEBB ROAD
WICHITA, KS. 67206
316 - 684 - 9600

HAWTHORNE ADDITION
PROJECT NAME

3-8'x3' RCB's
SHEET TITLE

DRK	DMU	DRK
DESIGN BY:	DRAWN BY:	CHECKED BY:
APRIL 2003	02167	10 / 28
DATE	JOB NO.	SHEET/OF