


ELEVATION

HANDRAIL ASSEMBLY #1


SCALE 1"=1'-0"

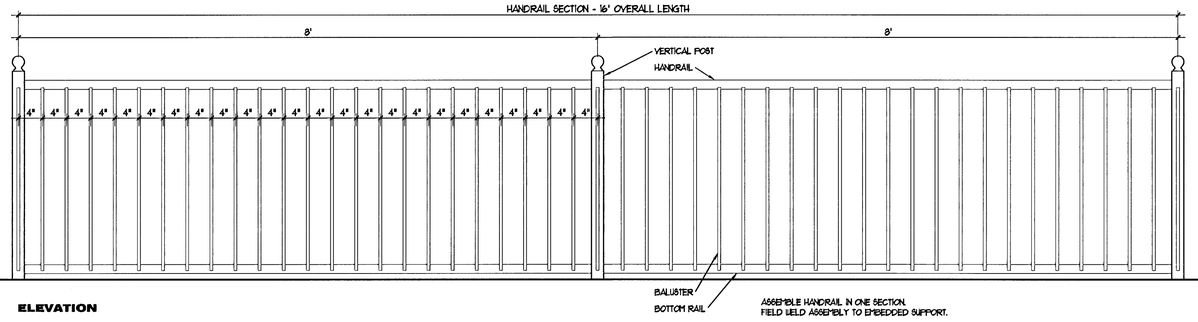

ELEVATION

HANDRAIL ASSEMBLY #2


SCALE 1"=1'-0"

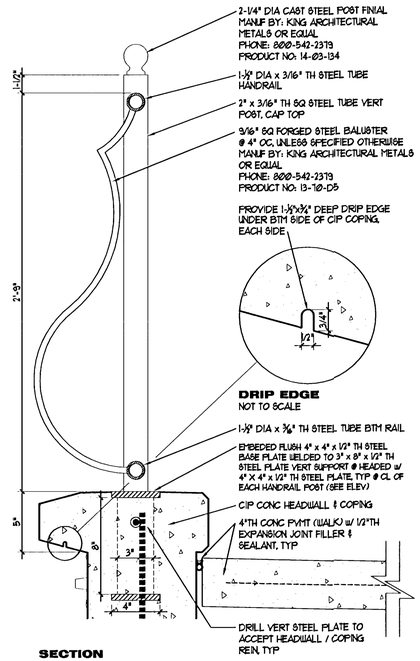

SECTION

HANDRAIL ASSEMBLY

NOT TO SCALE

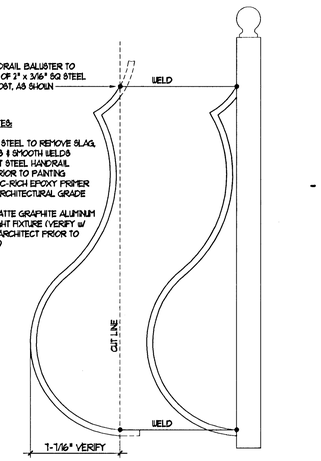

ELEVATION - VERTICAL POST

H:\CIVIL\02167\DWG\PAV\WILLIAMSGATE\02167-HDWALL-DET2.DWG

MKEC ENGINEERING CONSULTANTS
411 N. WEBB ROAD
WICHITA, KS. 67206
316 - 684 - 9600

HAWTHORNE ADDITION
PROJECT NAME

RCB GUARDRAIL DETAILS
SHEET TITLE

MKEC	KK	MKEC
DESIGN BY:	DRAWN BY:	CHECKED BY:
APRIL, 2003	02167	15 / 28
DATE	JOB NO.	SHEET/OF