

HAWTHORNE ADDITION
WILLIAMSGATE
CROSS SECTIONS

WILLIAMSGATE


6+50

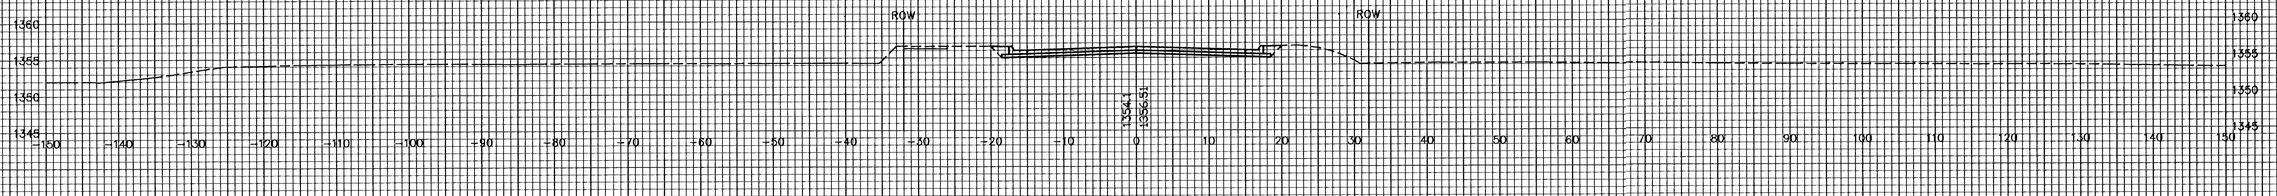


6+25

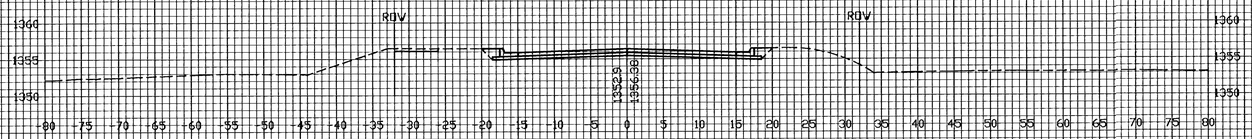


6+00

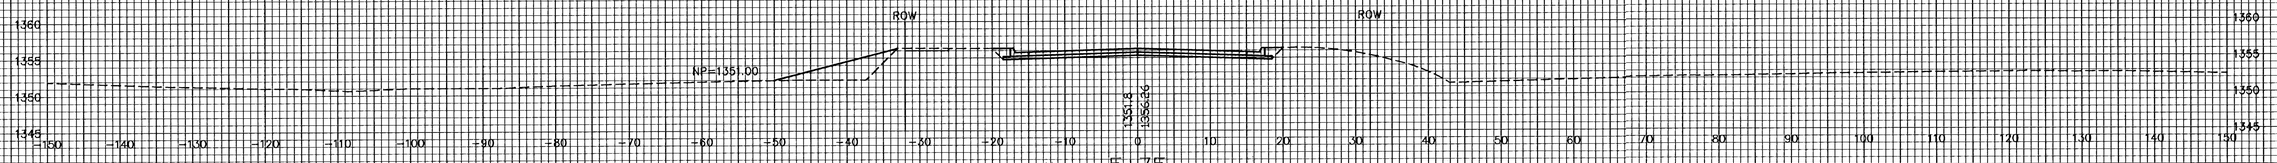

5+75

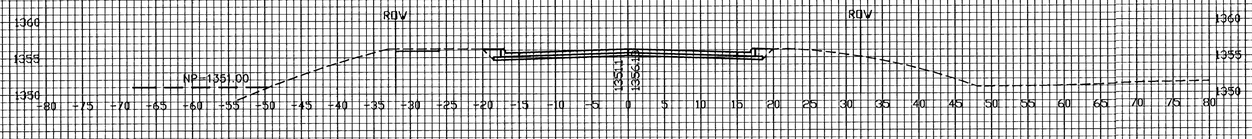

5+50

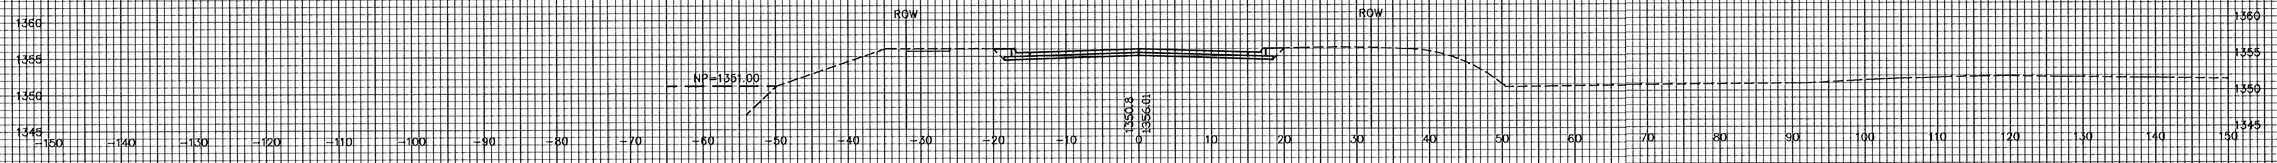

H:\Civil\02167\Dwg\PAV\WILLIAMSGATE\02167XS3