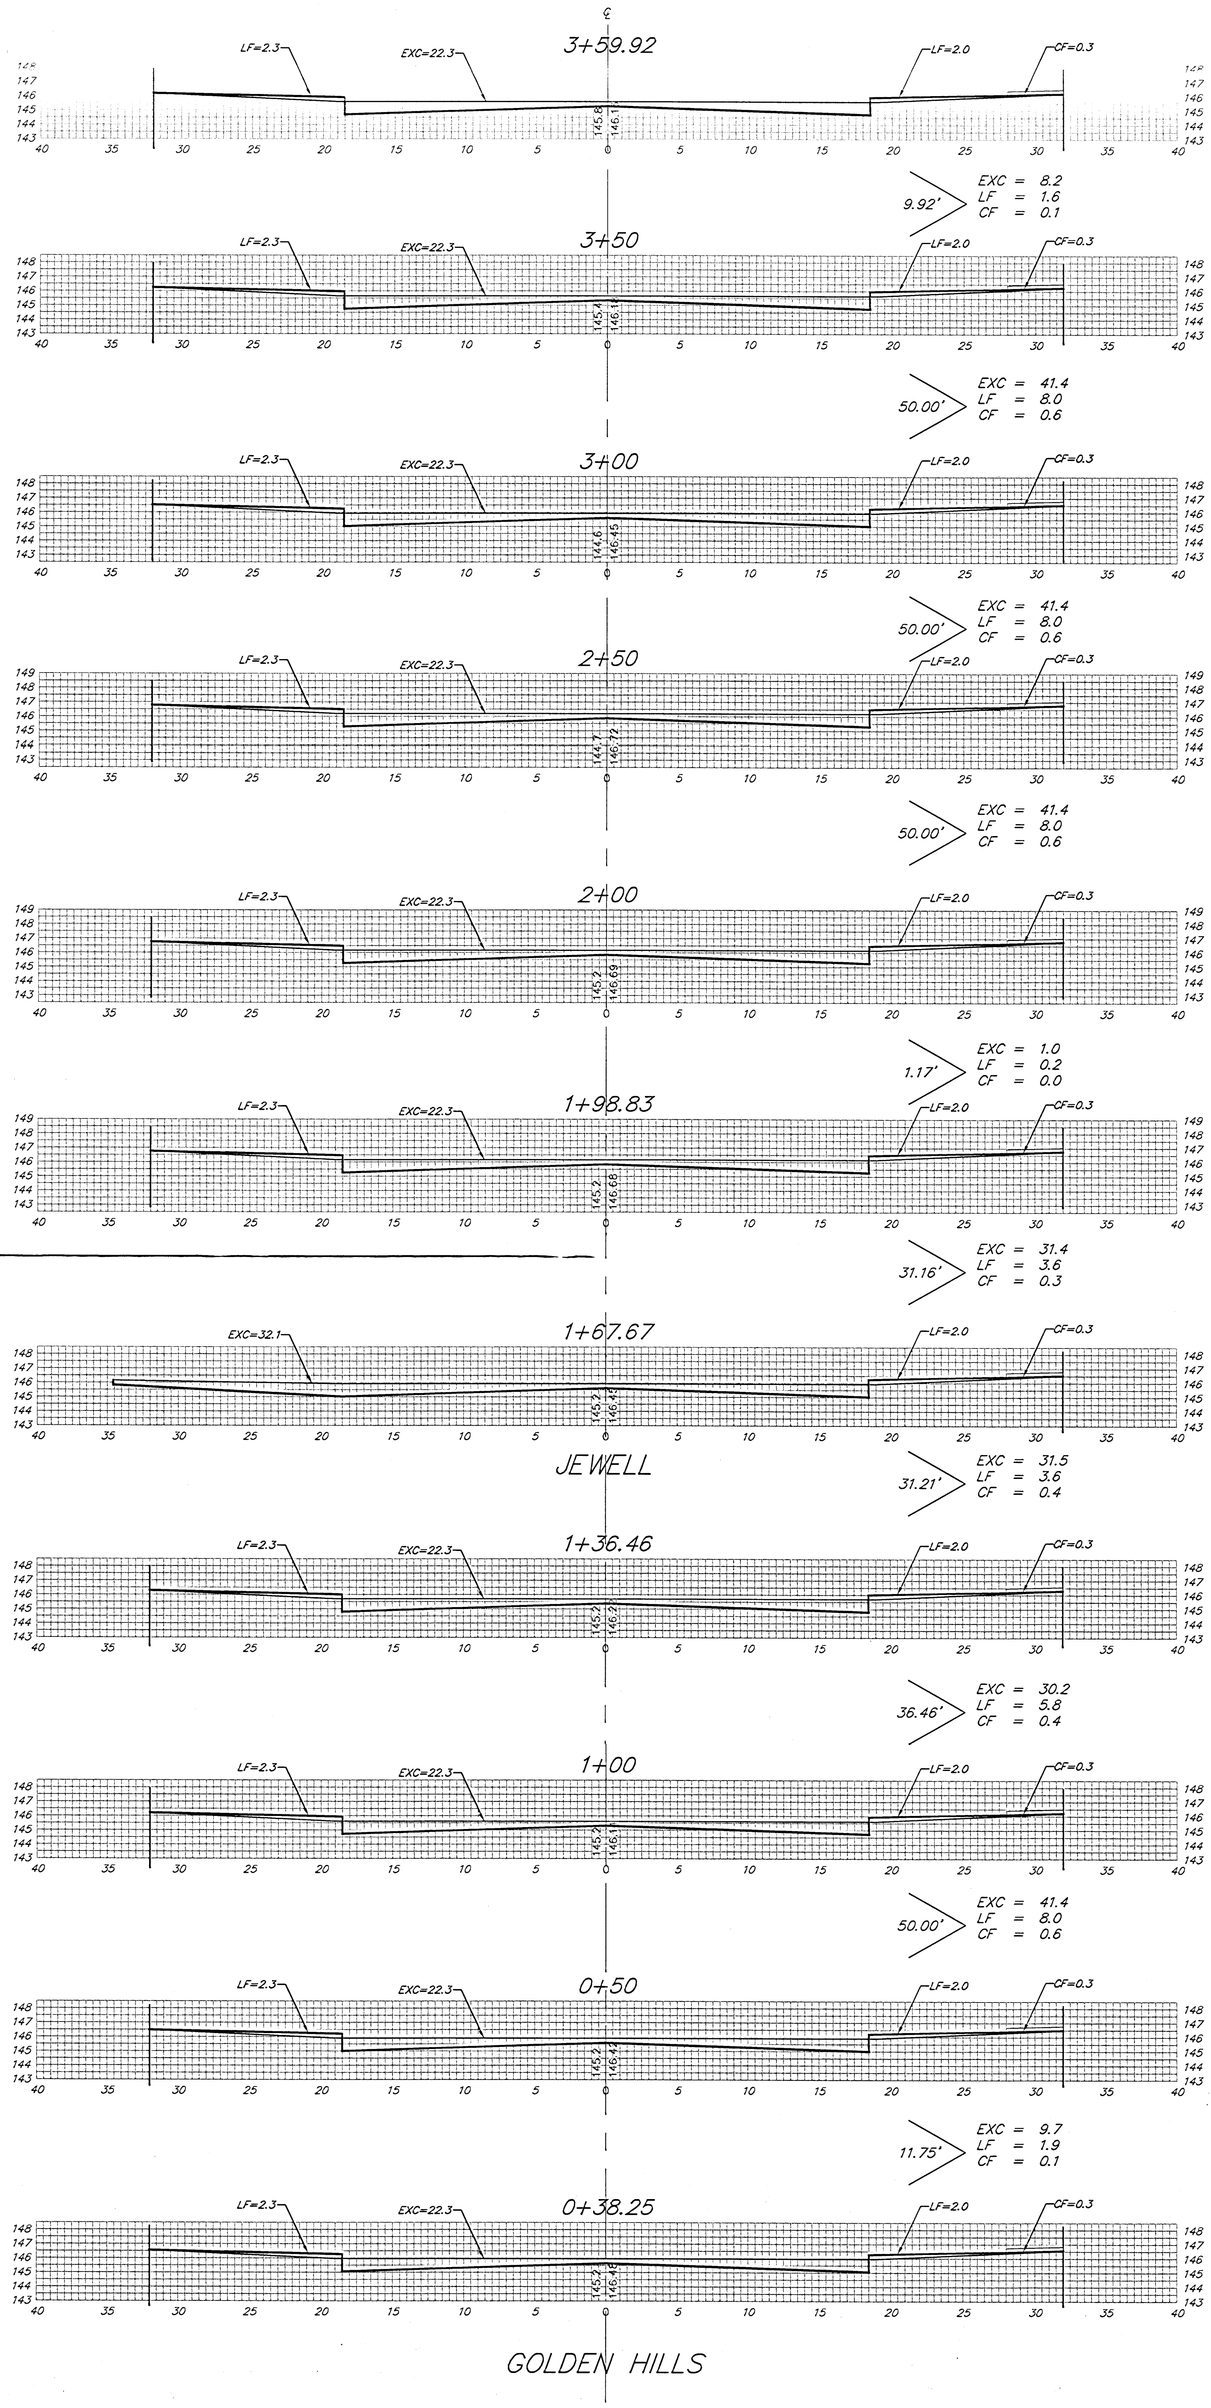


Sheet Totals:

Excavation = 277.6 C.Y.
Loose Fill = 48.7 C.Y.
Compacted Fill = 37 C.Y.

BAUGHMAN COMPANY P.A.
ENGINEERING, SURVEYING, & PLANNING
316-262-7271 • 315 ELLIS • WICHITA, KANSAS 67211

PROJECT NUMBER

REV.

SHEET 36 OF 39

XS1