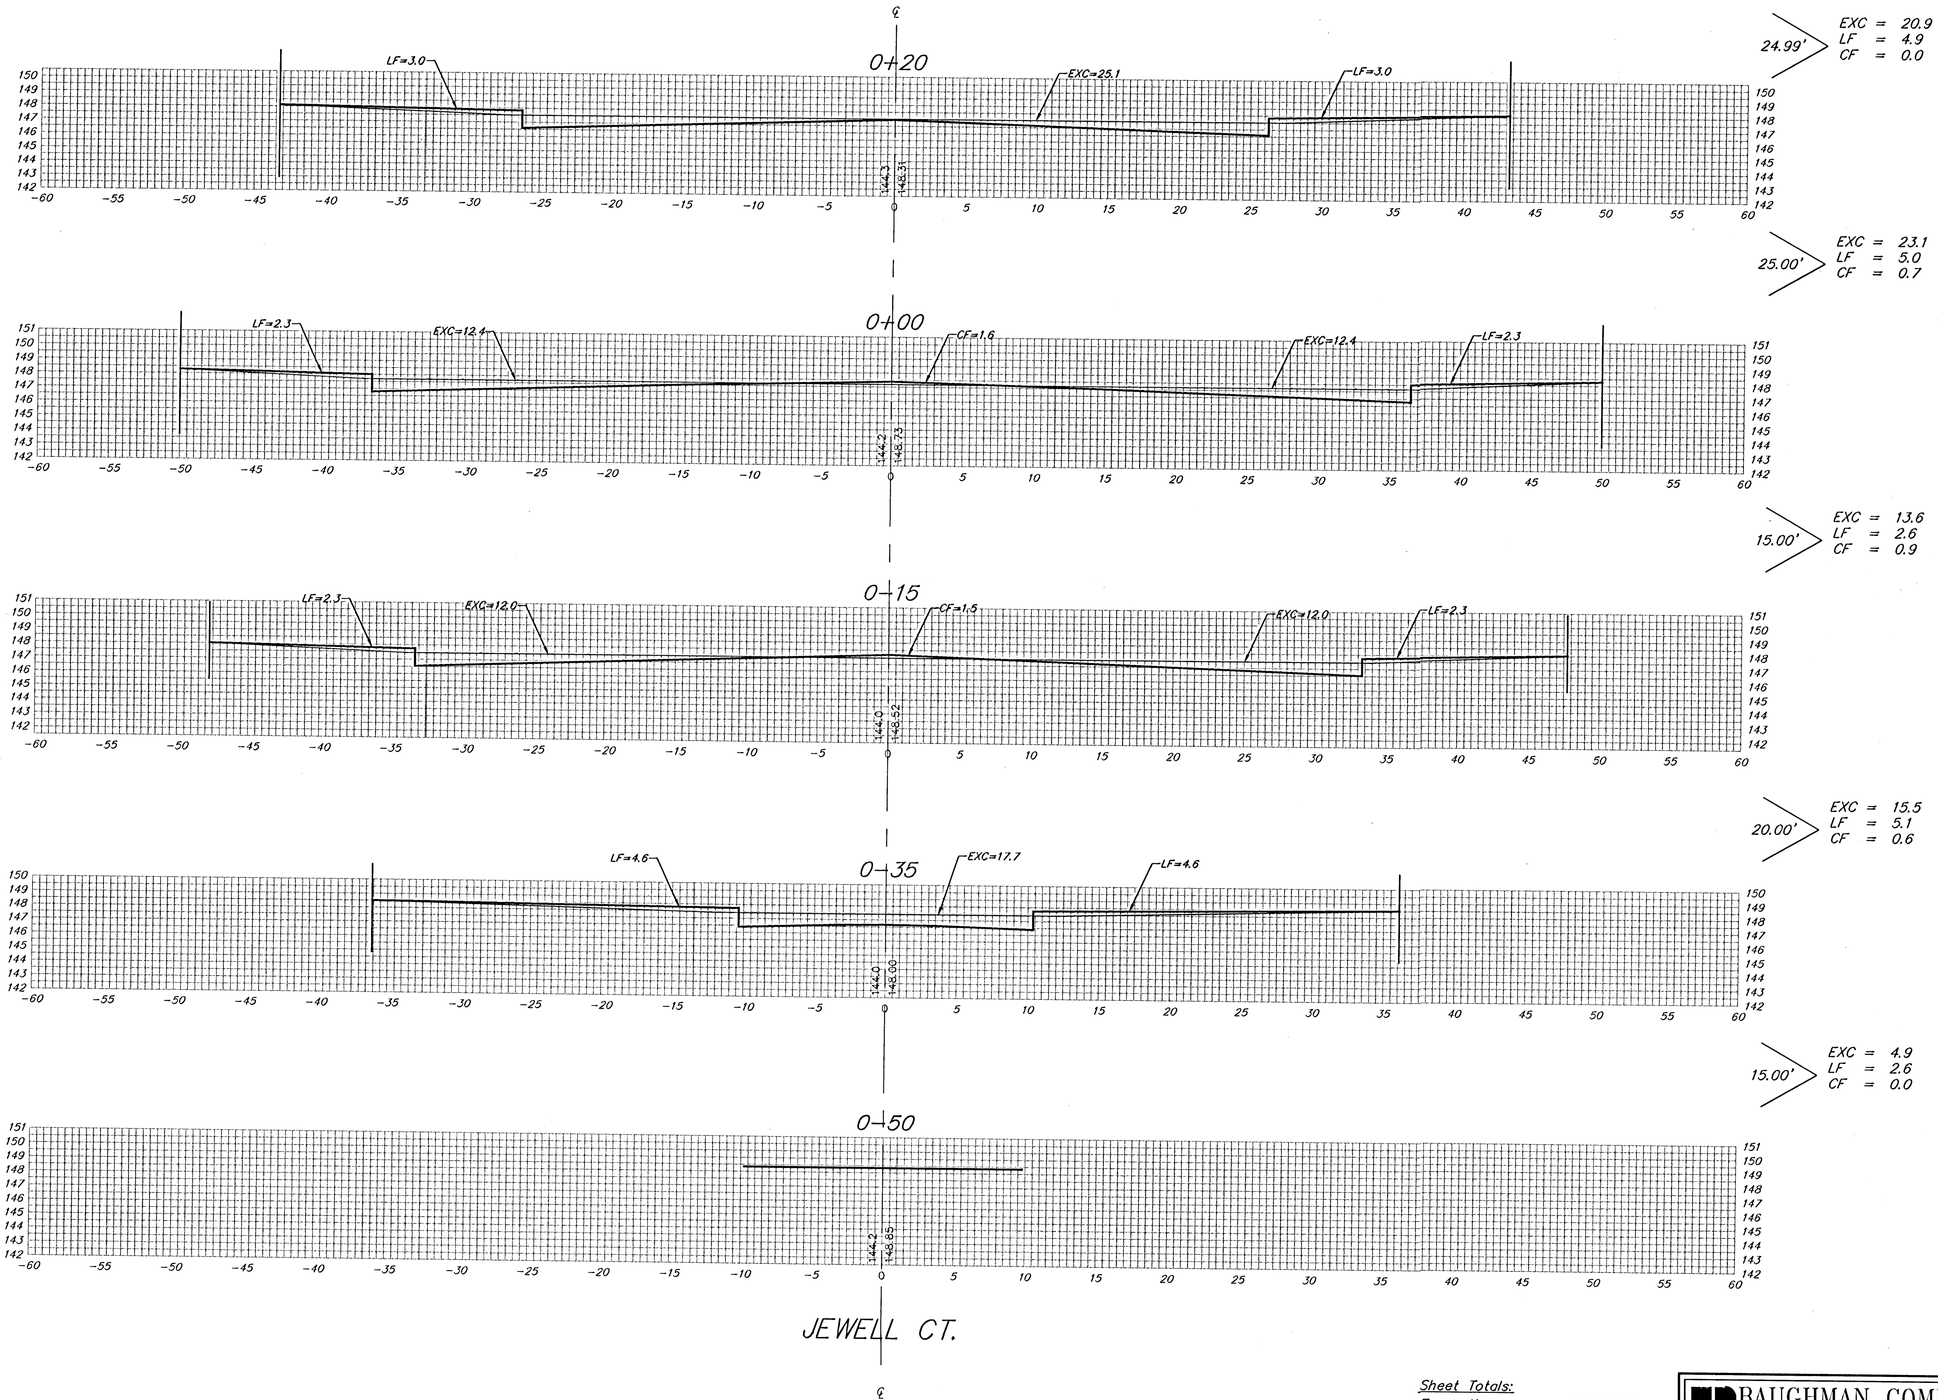


Sheet Totals:

Excavation	=	*78.0 C.Y.*
Loose Fill	=	*20.2 C.Y.*
Compacted Fill	=	*2.2 C.Y.*

BAUGHMAN COMPANY P.A.
ENGINEERING, SURVEYING, & PLANNING
316-262-7271 • 315 ELLIS • WICHITA, KANSAS 67211

REV.

PROJECT NUMBER

SHEET 37 OF 39