CURVE TABLE

△= 14°26'01" R = 300.00' T = 37.99' L = 75.57' LC = 75.37'					
CURVE DATA BASED ON CENTERLINE △ /2 = 07°13'01"					
		CHORD LENGTH			
STATION	ARC	8'Off LtCb	8'Off RtCb	DEFLECTION	TOTAL DEFLECTION
9+28.01	–	–	–	00°00'00"	00°00'00"
9+50.00	21.99'	20.15'	23.82'	02°06'00"	02°06'00"
9+75.00	25.00'	22.91'	27.08'	02°23'14"	04°29'14"
10+00.00	25.00'	22.91'	27.08'	02°23'14"	06°52'28"
10+03.58	3.58'	3.29'	3.88'	00°20'32"	07°13'01"
				Def/Ft = 5.72958 Min.	

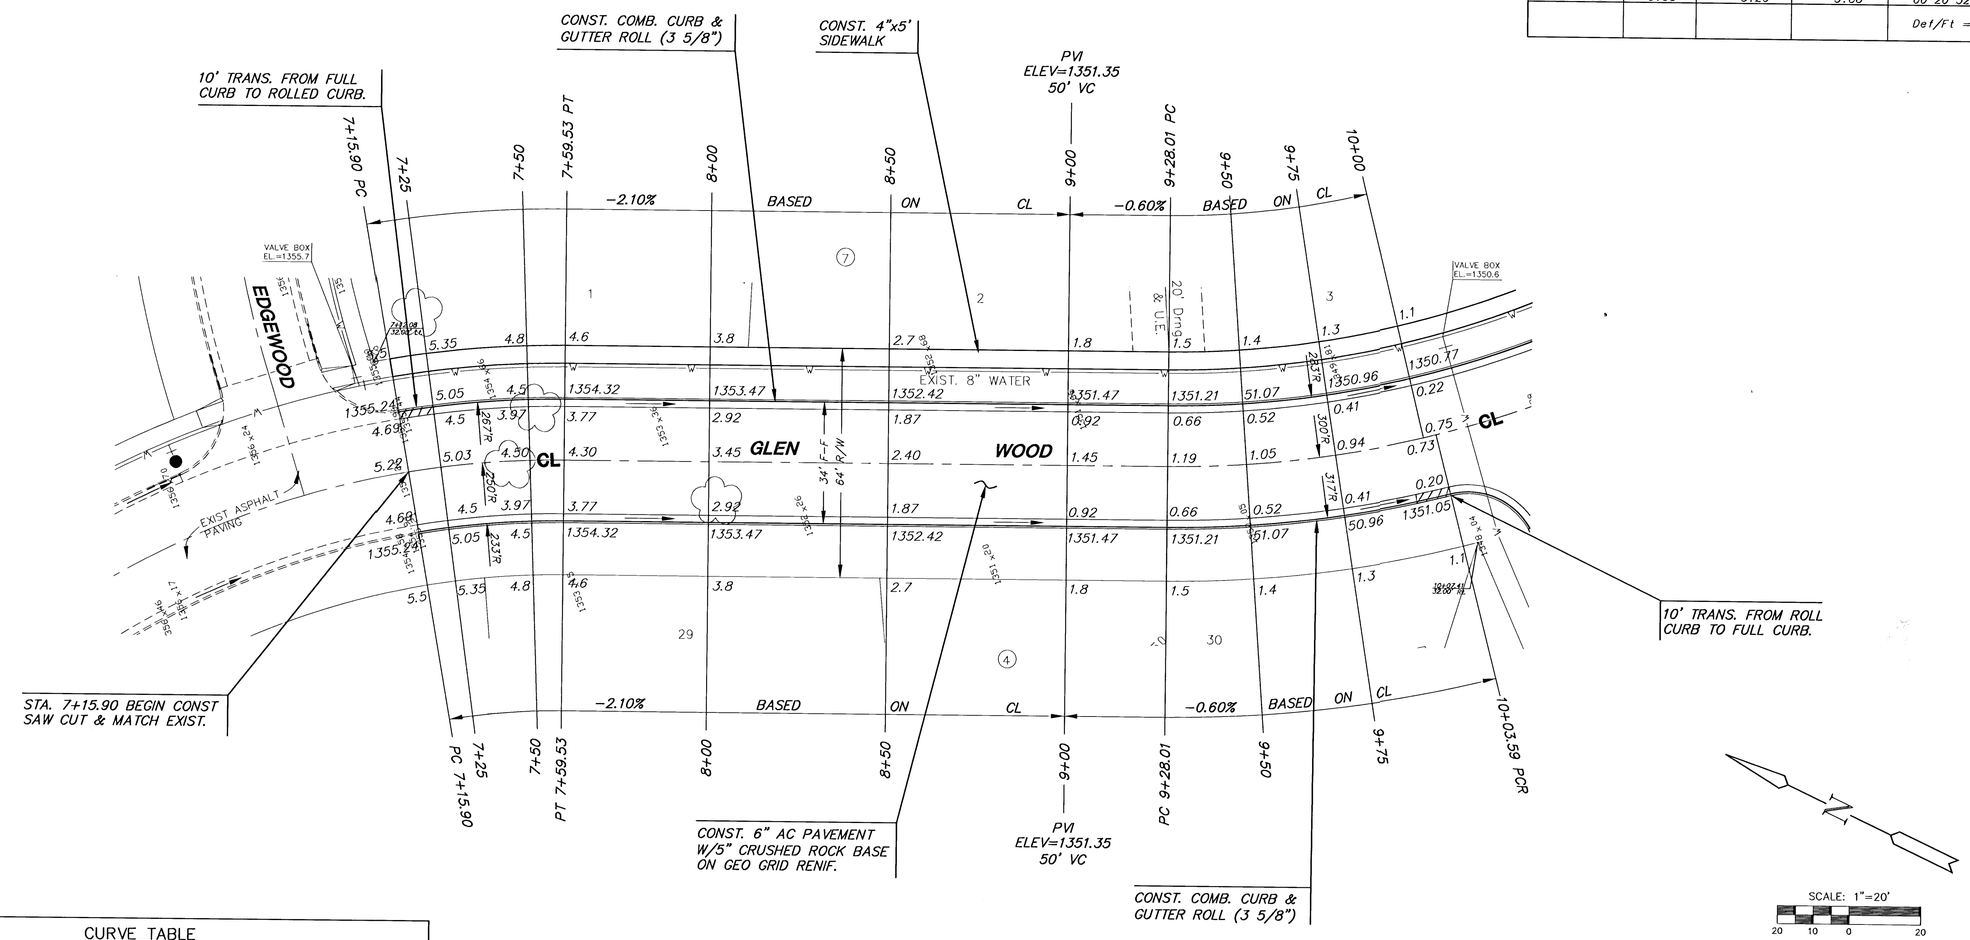

CURVE TABLE

△= 09°59'58" R = 250.00' T = 21.87' L = 43.63' LC = 43.58'					
CURVE DATA BASED ON CENTERLINE △ /2 = 04°59'59"					
		CHORD LENGTH			
STATION	ARC	8'Off LtCb	8'Off RtCb	DEFLECTION	TOTAL DEFLECTION
7+15.90	–	–	–	00°00'00"	00°00'00"
7+25.00	9.10'	10.01'	8.19'	01°02'34"	01°02'34"
7+50.00	25.00'	27.49'	22.49'	02°51'53"	03°54'27"
7+59.53	9.53'	10.48'	8.58'	01°05'32"	04°59'59"
				Def/Ft = 6.87549 Min.	

LEGEND

+ STREET SIGN & SIGN LOCATION (SEE SIGN ASSEMBLY TABLE FOR TYPE & STATION OF SIGN)

NOTE:
TOP OF CURB ELEVATIONS SHOWN ARE FOR FULL CURB. CONSTRUCT COMBINED CURB & GUTTER, ROLL (3-5/8").
REMOVE TREES INSIDE STREET R/W UNLESS SHOWN OTHERWISE.

G:\CIVIL\96081\HALLMARK\PHASE2\PAVE\01123_e1.DWG

MKEC ENGINEERING CONSULTANTS
411 N. WEBB ROAD
WICHITA, KS. 67206
316-684-9600

PROJECT NAME: ROCKY CREEK ADDITION-HALLMARK PH 2

SHEET TITLE: GLEN WOOD - PAVING PLAN

DESIGN BY:	DRAWN BY:	CHECKED BY:
JTC/DFL	BLS	JTC

DATE	DRAWING NAME	SHEET / OF
JUNE 2001	01123_E1	9 / 32

G:\CIVIL\96081\HALLMARK\PHASE2\PAVE\01123_E1.DWG Tue Jun 26 13:52:27 2001