

ROCKY CREEK ADDDITION
HALLMARK PHASE 2
STORM SEWER PLANS

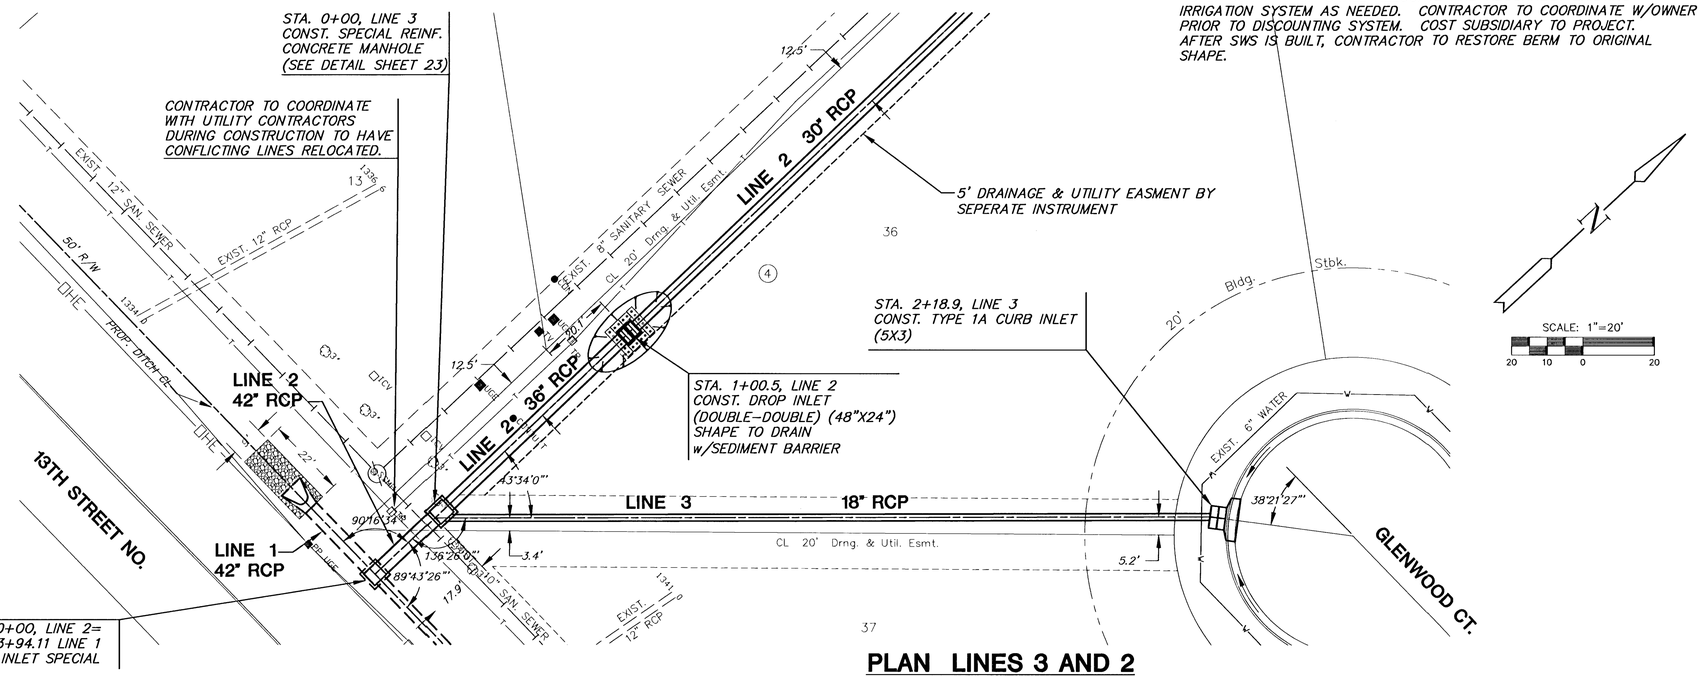


PLAN LINES 3 AND 2

SCALE: 1"=20'

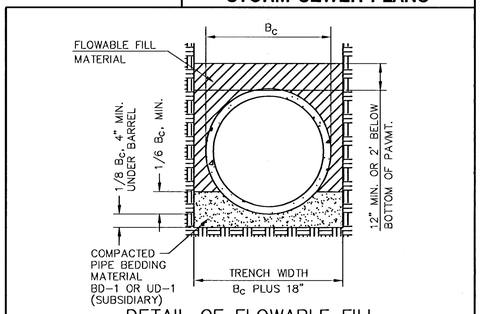

DETAIL OF FLOWABLE FILL FOR STORM SEWER PIPE EXCEPT CORRUGATED METAL PIPE.

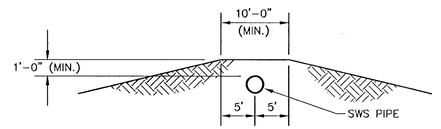


PROTECTIVE FILL DETAIL

MINIMUM PROTECTIVE FILL SHALL BE PROVIDED IN ALL INSTANCES WHERE COVER OVER THE PROP. SWS LINE IS LESS THAN (1) FEET. (COST SUBSIDIARY TO PIPE INSTALLATION)


PROFILE LINE 3

SCALE: HORIZ. 1"=20'
SCALE: VERT. 1"=5'

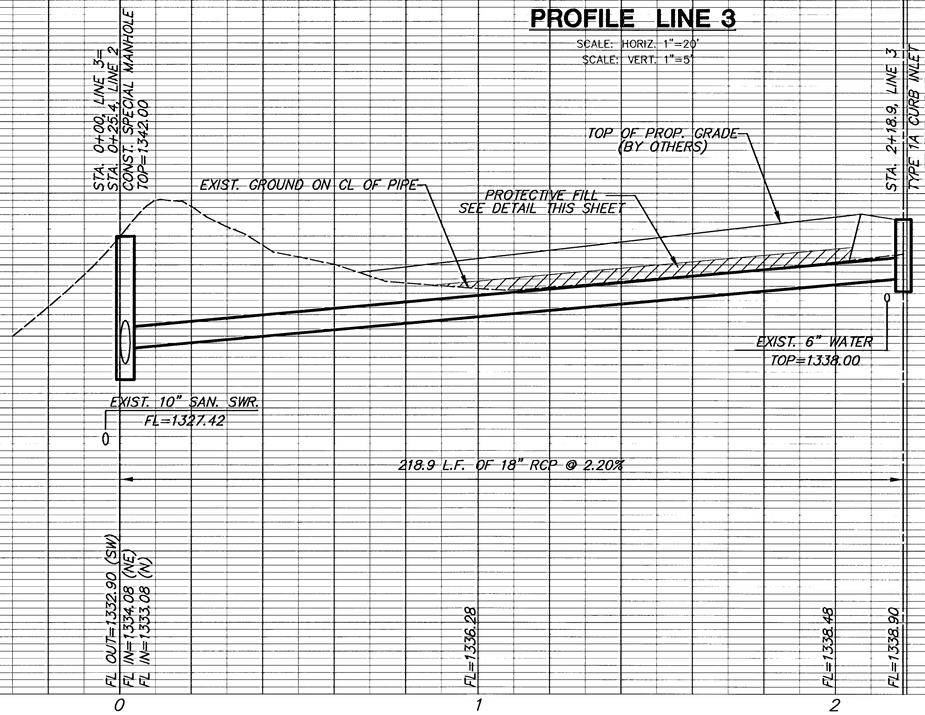

PROFILE LINE 2

SCALE: HORIZ. 1"=20'
SCALE: VERT. 1"=5'

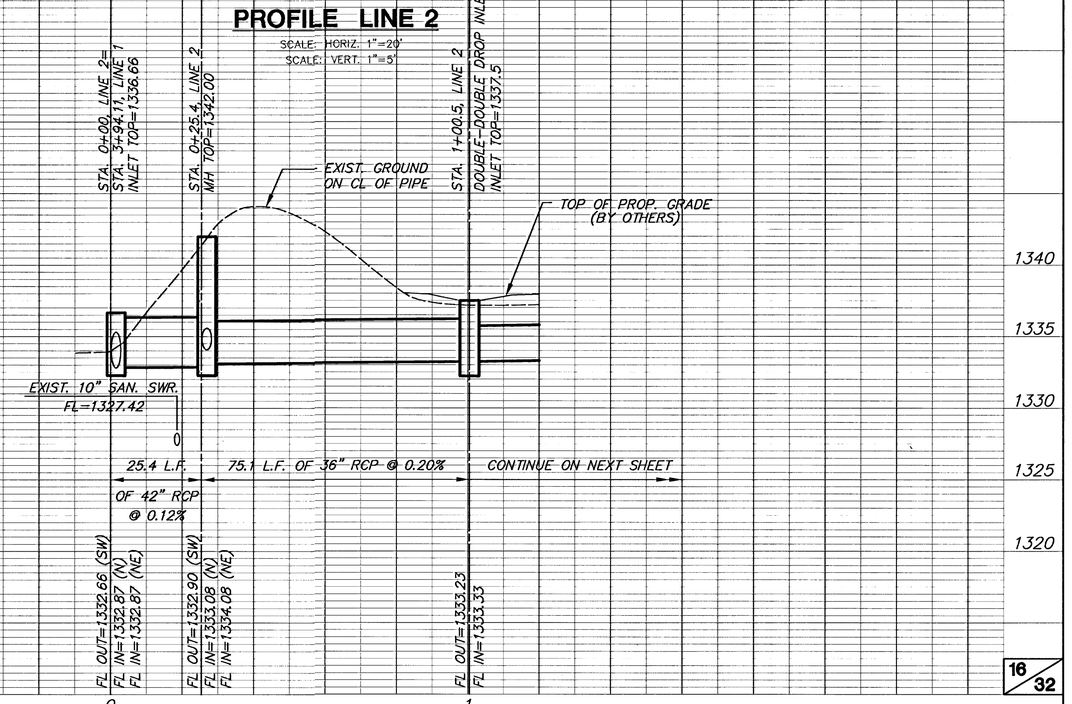

G:\CIVIL\96081\HALLMARK\PHASE2\SWS\01123_D2.DWG

G:\CIVIL\96081\HALLMARK\PHASE2\SWS\01123_D2.DWG Tue Jun 26 14:37:33 2001