
PROJECT NO.	SHEET NO.	TOTAL SHEETS
472-76-245-51892-000-000-001	2	10

SCALE: 1"=200'

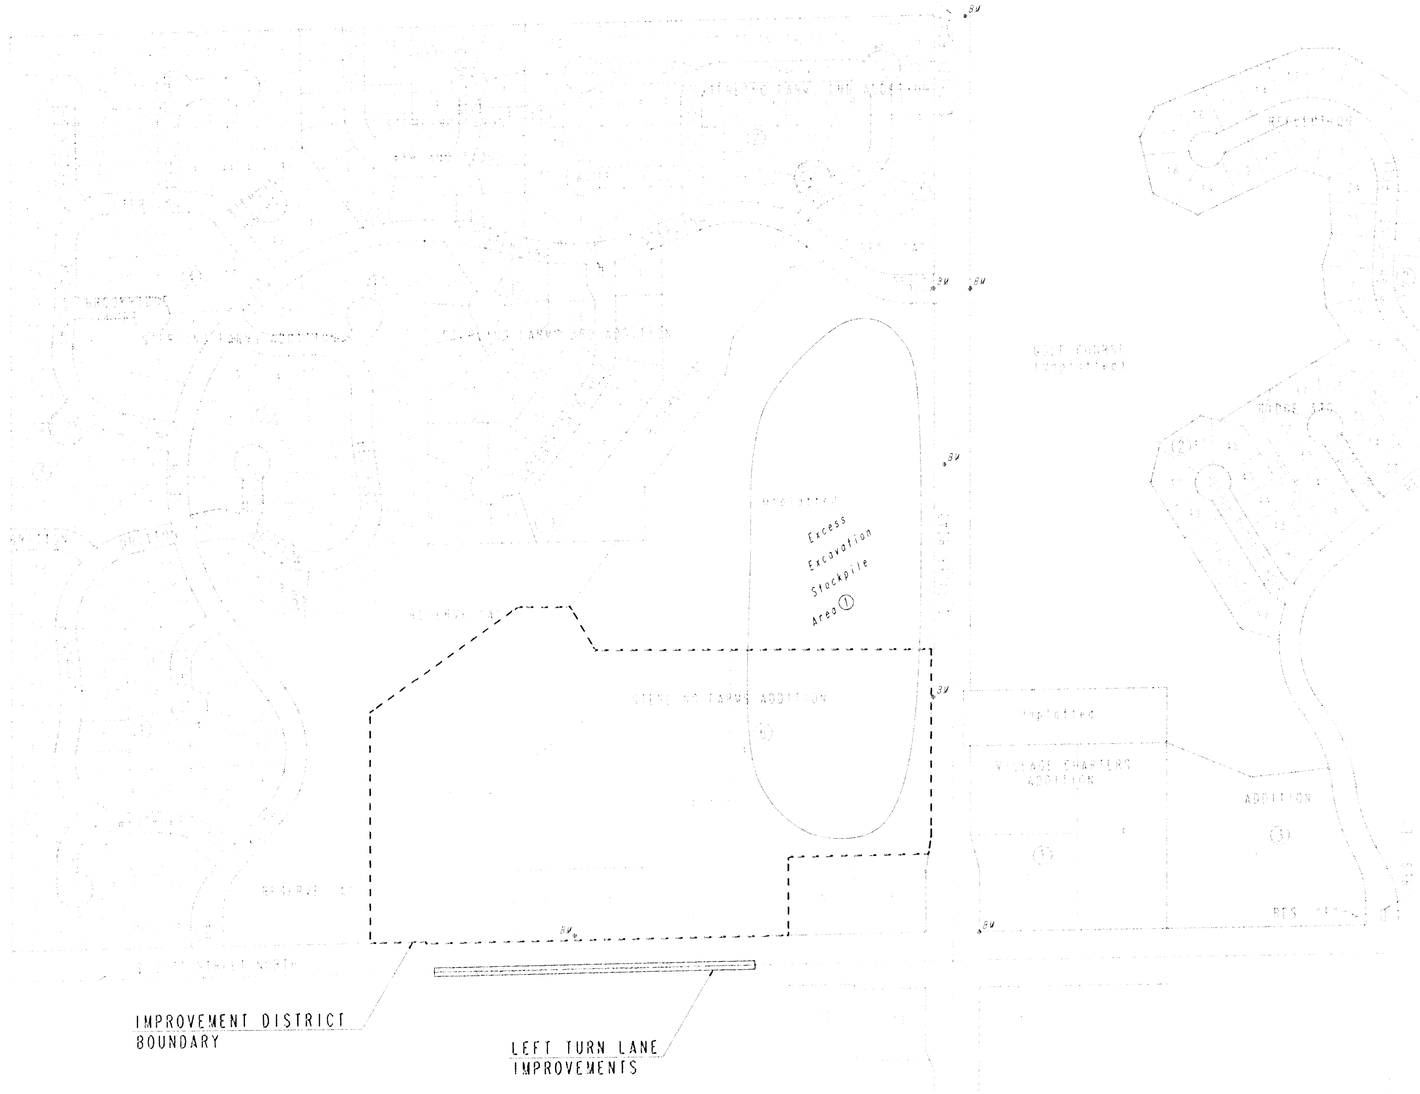

B.M. - CITY OF WICHITA DISC AT NORTHEAST CORNER 21ST STREET NORTH AND TYLER ROAD.
ELEV.=170.90

B.M. - CITY OF WICHITA DISC 45' EAST OF EAST 1/4 CORNER SECTION 5, T27S., R1W.
ELEV.=165.53

B.M. - RAILROAD SPIKE IN POWER POLE APPROX. STA. 8+34, 48' LT.
ELEV.=166.55

B.M. - RAILROAD SPIKE IN POWER POLE APPROX. STA. 14+81, 48' LT.
ELEV.=167.87

B.M. - CHISELED "O" ON MEDIAN NOSE IN STERLING, WEST SIDE TYLER ROAD.
ELEV.=165.91

B.M. - "T" POST IN EAST RIGHT-OF-WAY OF TYLER ROAD AT STERLING, STA. 19+79, 48' RT.
ELEV.=164.32

B.M. - RAILROAD SPIKE IN POWER POLE, 10' WEST OF S.E. CORNER, LOT 2, BLOCK 5, STERLING FARMS
ELEV.=164.88

(1) THIS AREA IS APPROXIMATE, CONTACT THE OWNER (JACK RITCHIE, 684-7300) FOR EXACT LOCATION. MATERIAL SHALL BE BLADED SMOOTH AND SLOPED TO DRAIN BY THE CONTRACTOR AT NO ADDITIONAL COST.

21ST STREET NORTH

KEY MAP
LEFT TURN LANE

PROFESSIONAL ENGINEERING CONSULTANTS, P.A.
ENGINEERS
WICHITA, KANSAS

Designed by	MWB, GDD	Checked by	
Drawn by	DEP	Date NOV., 1994	Job No. 94420-3

PLAN
DRAWN
CHECKED
BOOK
PAGE
NO. ITEMS CHANGED
NO. DATE