

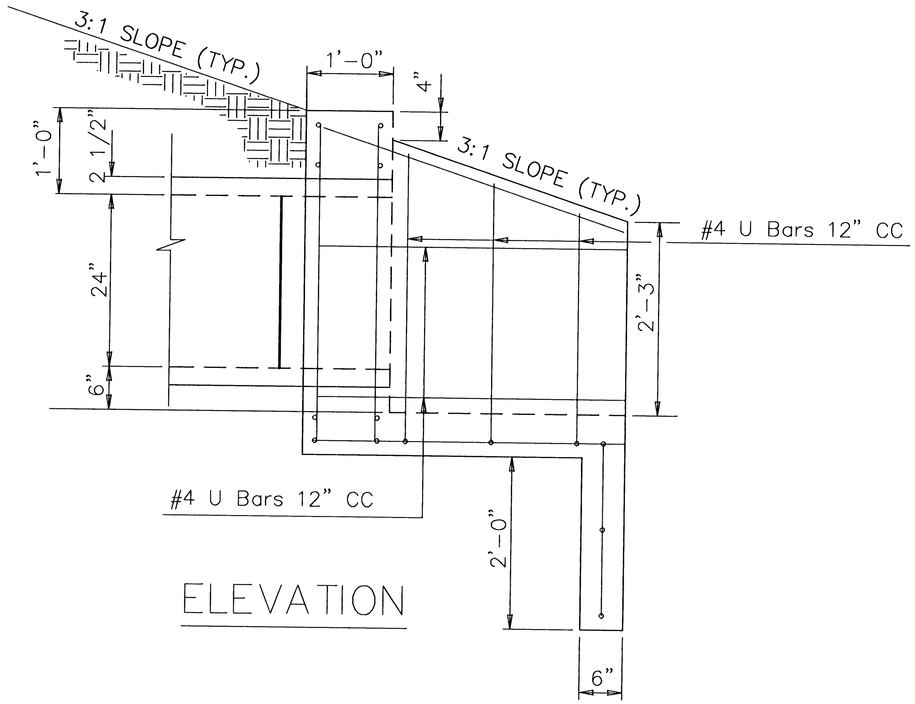



ELEVATION

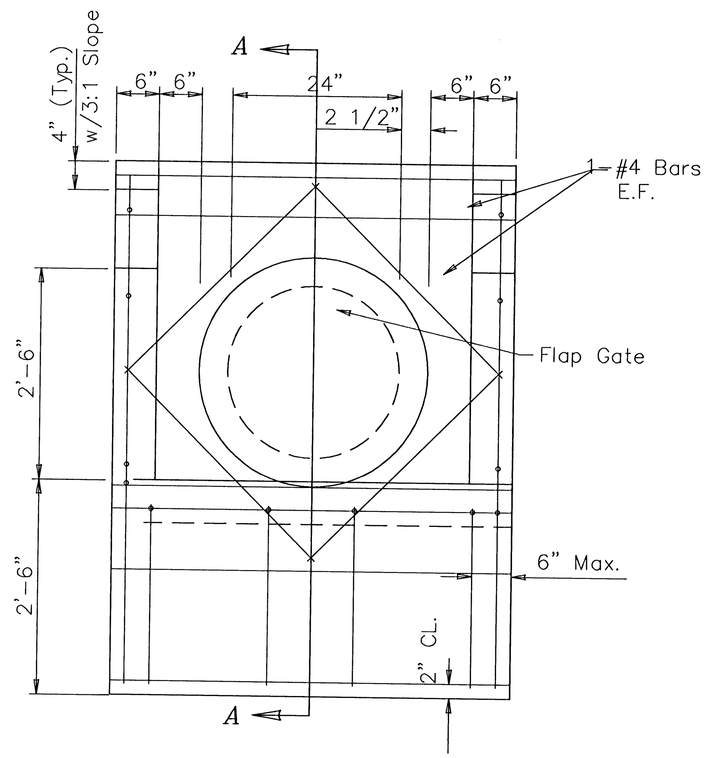



END ELEVATION

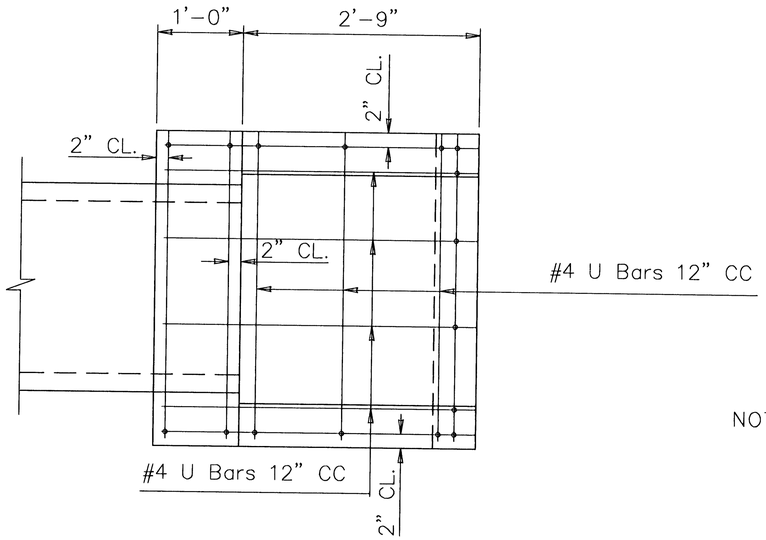


PLAN

PROVIDE SUFFICIENT CLEARANCE FOR PROPER OPERATION OF THE FLAP GATE.

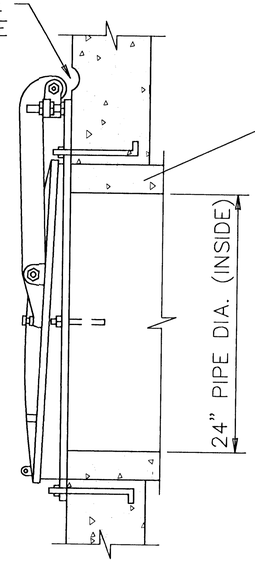


PARTIAL SECTION A-A

NOTE: ANCHOR BOLTS SHALL BE IN ACCORDANCE WITH MANUFACTURER'S RECOMMENDATIONS.

STREET IMPROVEMENTS

**HEADWALL DETAIL**

PROJ. NO.: 472 83149 (765606)

**CERTIFIED ENGINEERING DESIGN**


CED
438 NORTH OHIO
WICHITA, KANSAS 67214
(316) 262-8808


| | | |
|---|---|---|
| DESIGNED: | SCALE: NTS | SHEET 12 |
| DRAWN: | DATE: 5/00 | |
| CHECKED: HDF | CED FILE: HdwlDtl.dwg | TOTAL 24 |