

Benchmark:


"□" Cut on Traffic Signal Pole
SE Corner 127th & Central.
Elevation = 181.10 (City Datum)

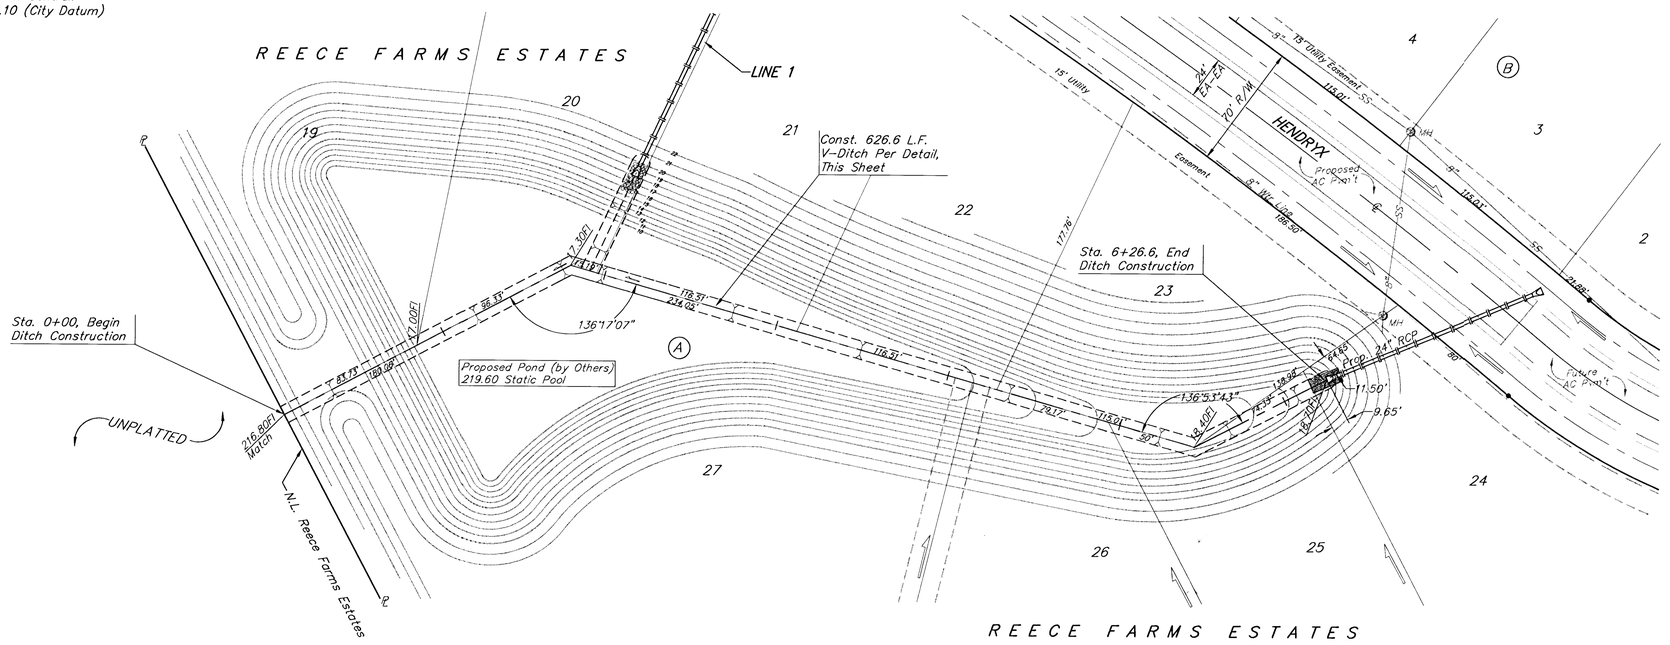

SCALE:
1" = 40' HORIZONTAL
1" = 5' VERTICAL
• = IRON

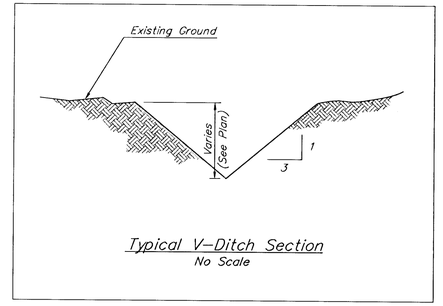

Typical V-Ditch Section
No Scale

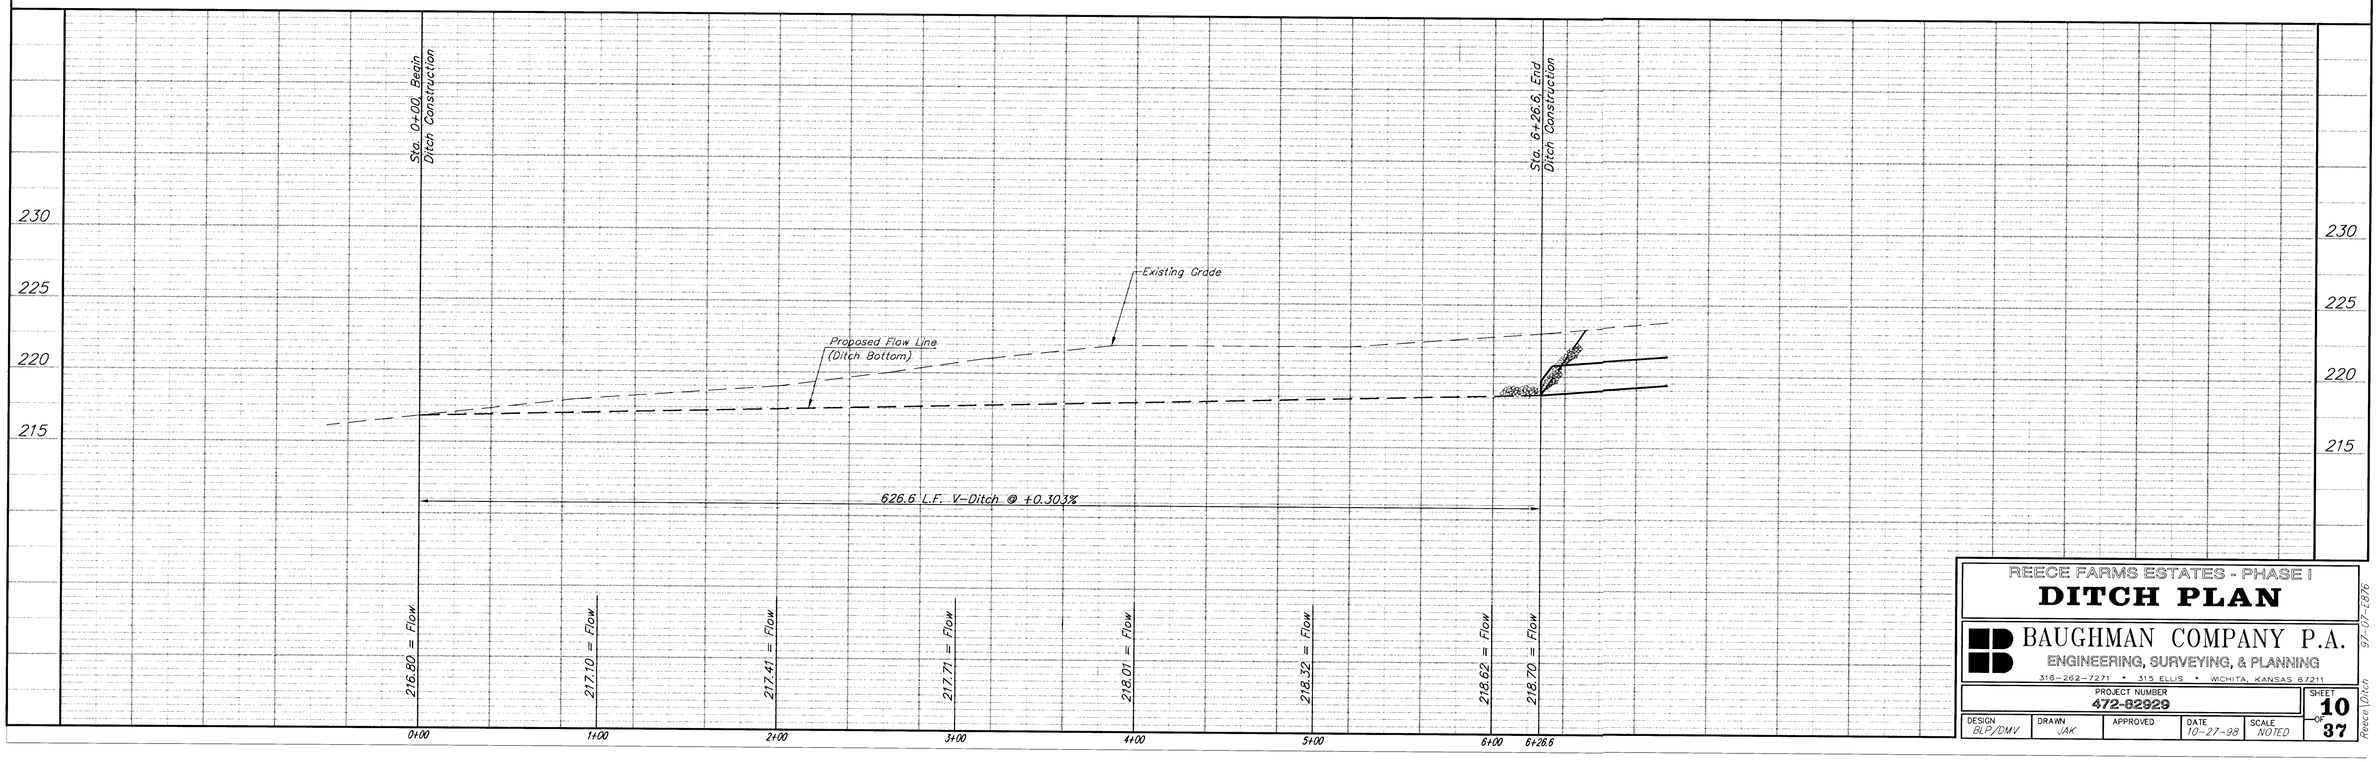

REECE FARMS ESTATES - PHASE I
DITCH PLAN

BAUGHMAN COMPANY P.A.
ENGINEERING, SURVEYING, & PLANNING
316-262-7271 • 315 ELLIS • WICHITA, KANSAS 67211

PROJECT NUMBER	SHEET
472-82929	10 OF 37

DESIGN	DRAWN	APPROVED	DATE	SCALE
BLP/DMV	JAK		10-27-98	NOTED

97-07-E876

F:\ENG\REECE\DITCH.DWG

Reece Ditch