
F:\ENG\REECE\XS1.DWG

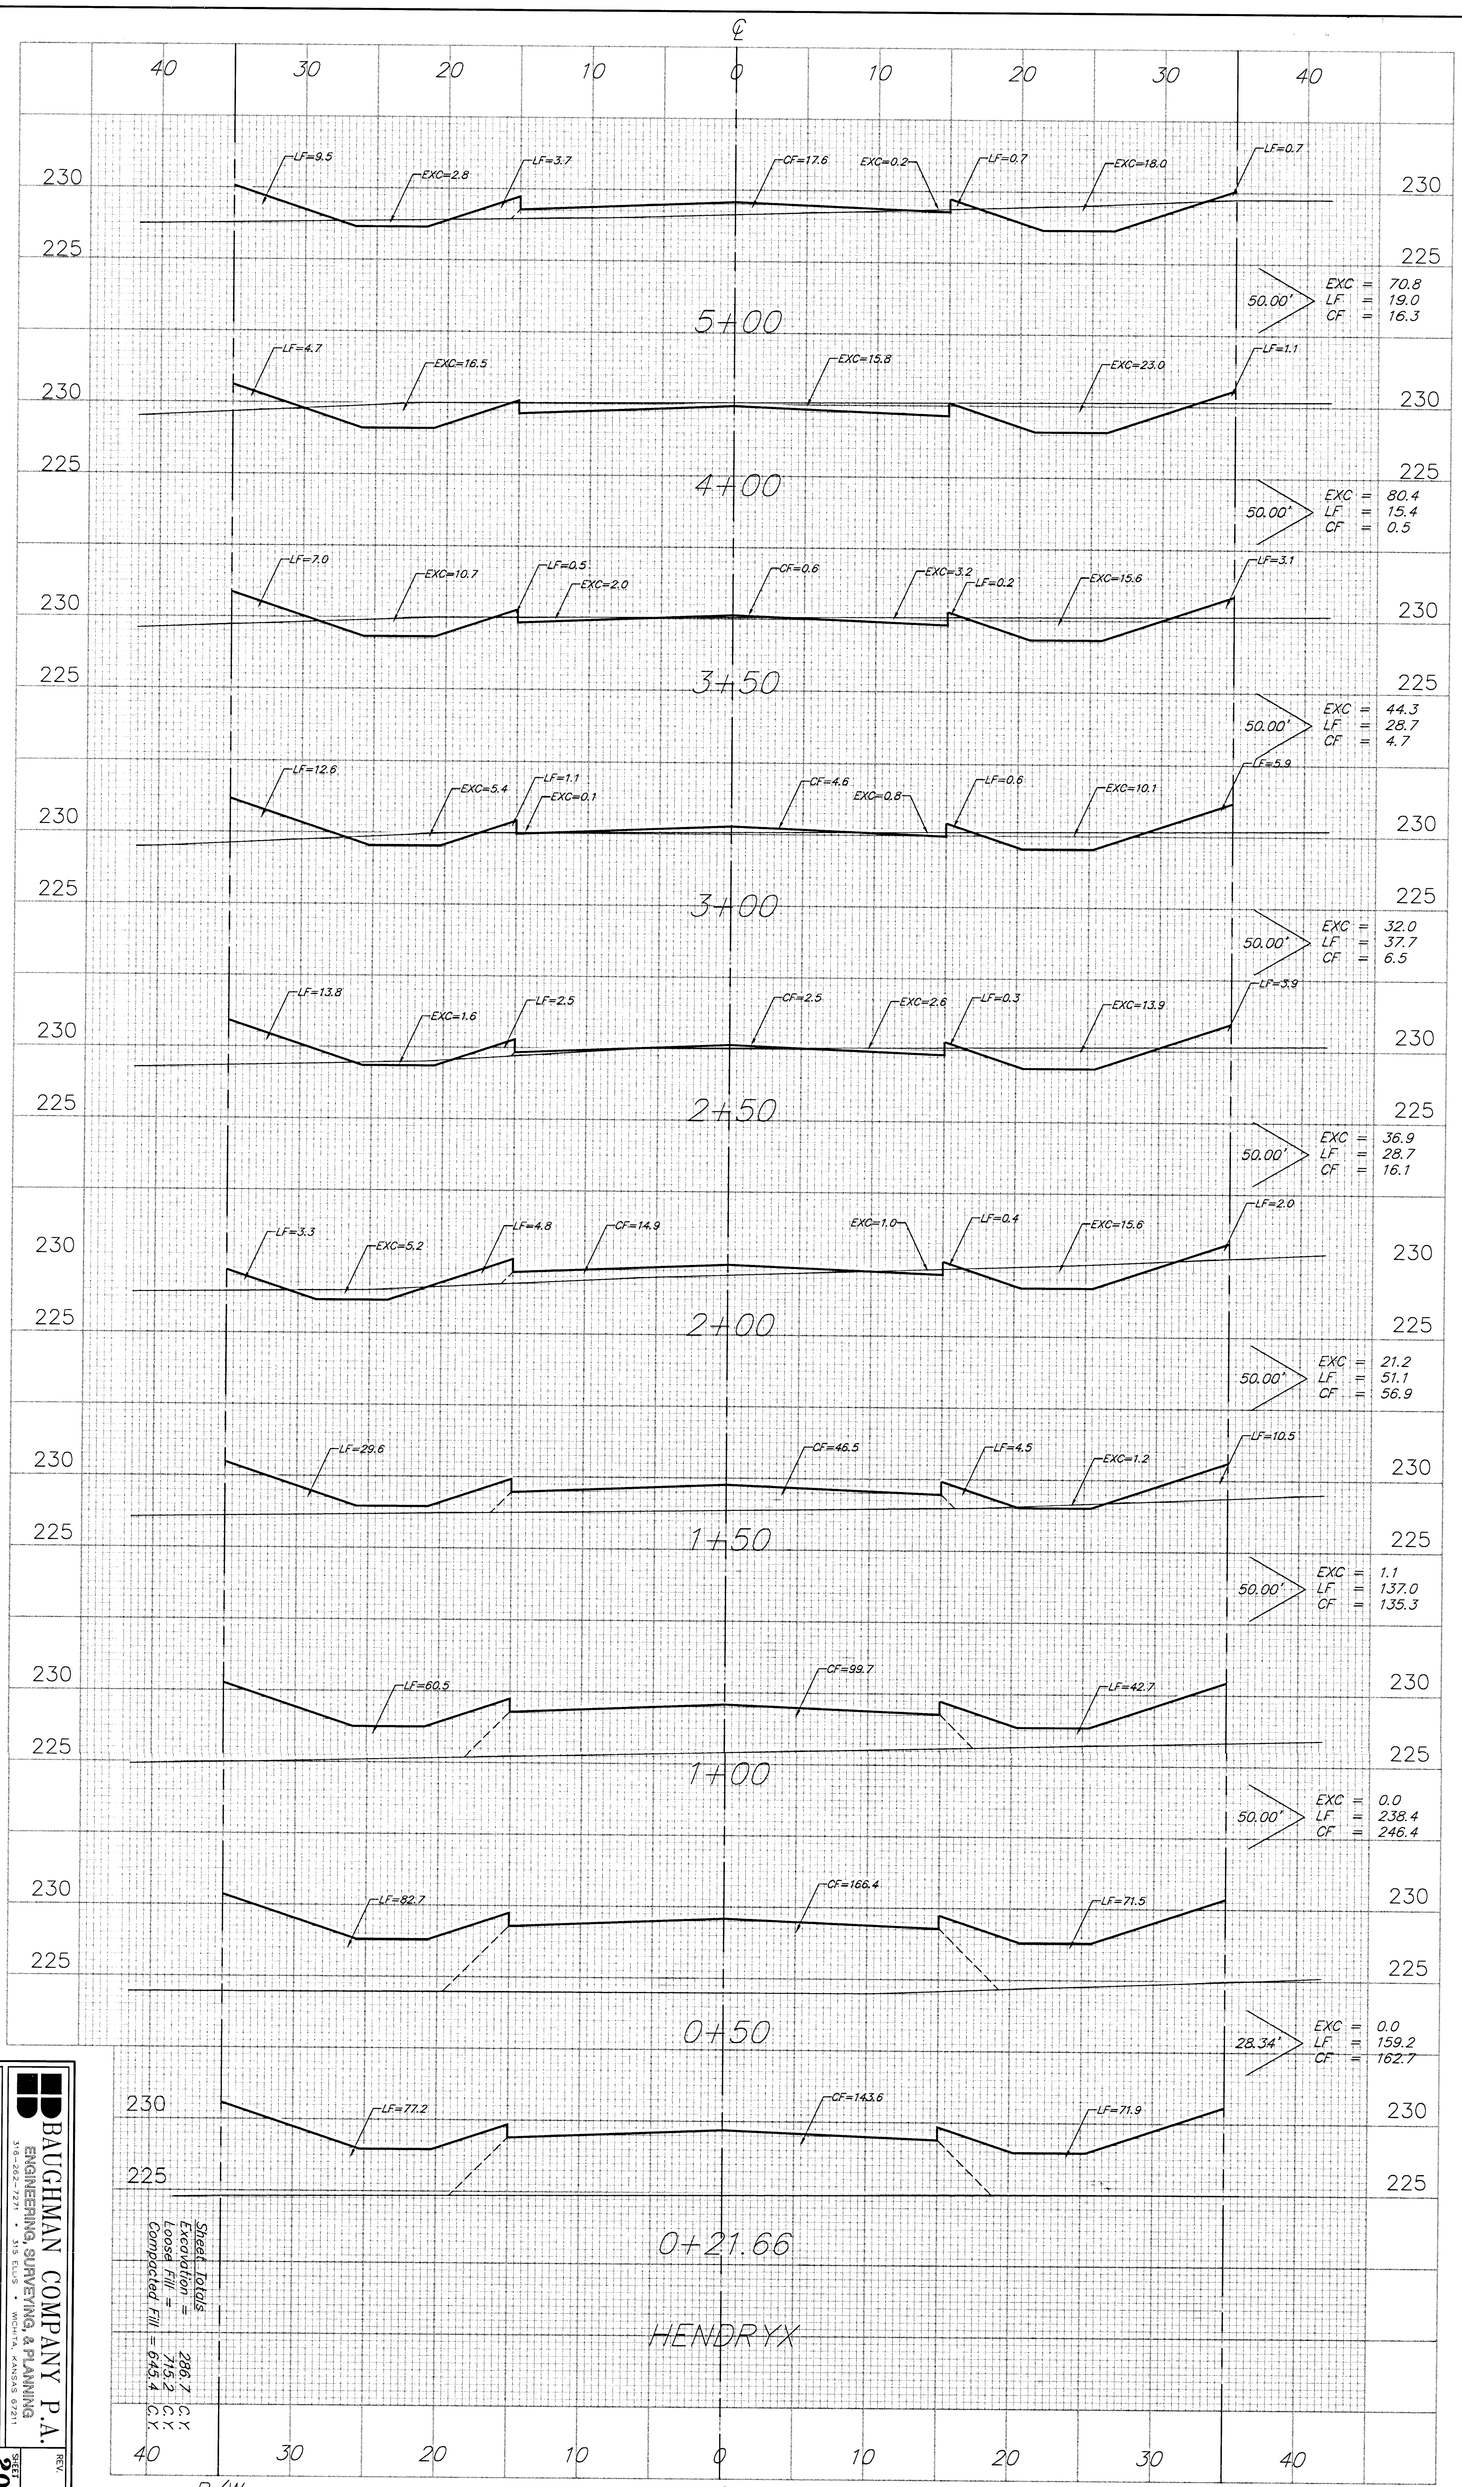

Sheet Totals
Excavation = 286.7 C.Y.
Loose Fill = 715.2 C.Y.
Compacted Fill = 645.4 C.Y.

HENDRYX

BAUGHMAN COMPANY P.A.
ENGINEERING, SURVEYING, & PLANNING
316-262-7271 • 315 BLISS • WICHITA, KANSAS 67211

PROJECT NUMBER
472-82929

SHEET NO. 20 OF 37 SHEETS

REV

XS1