
F:\ENG\REECE\XS3.DWG

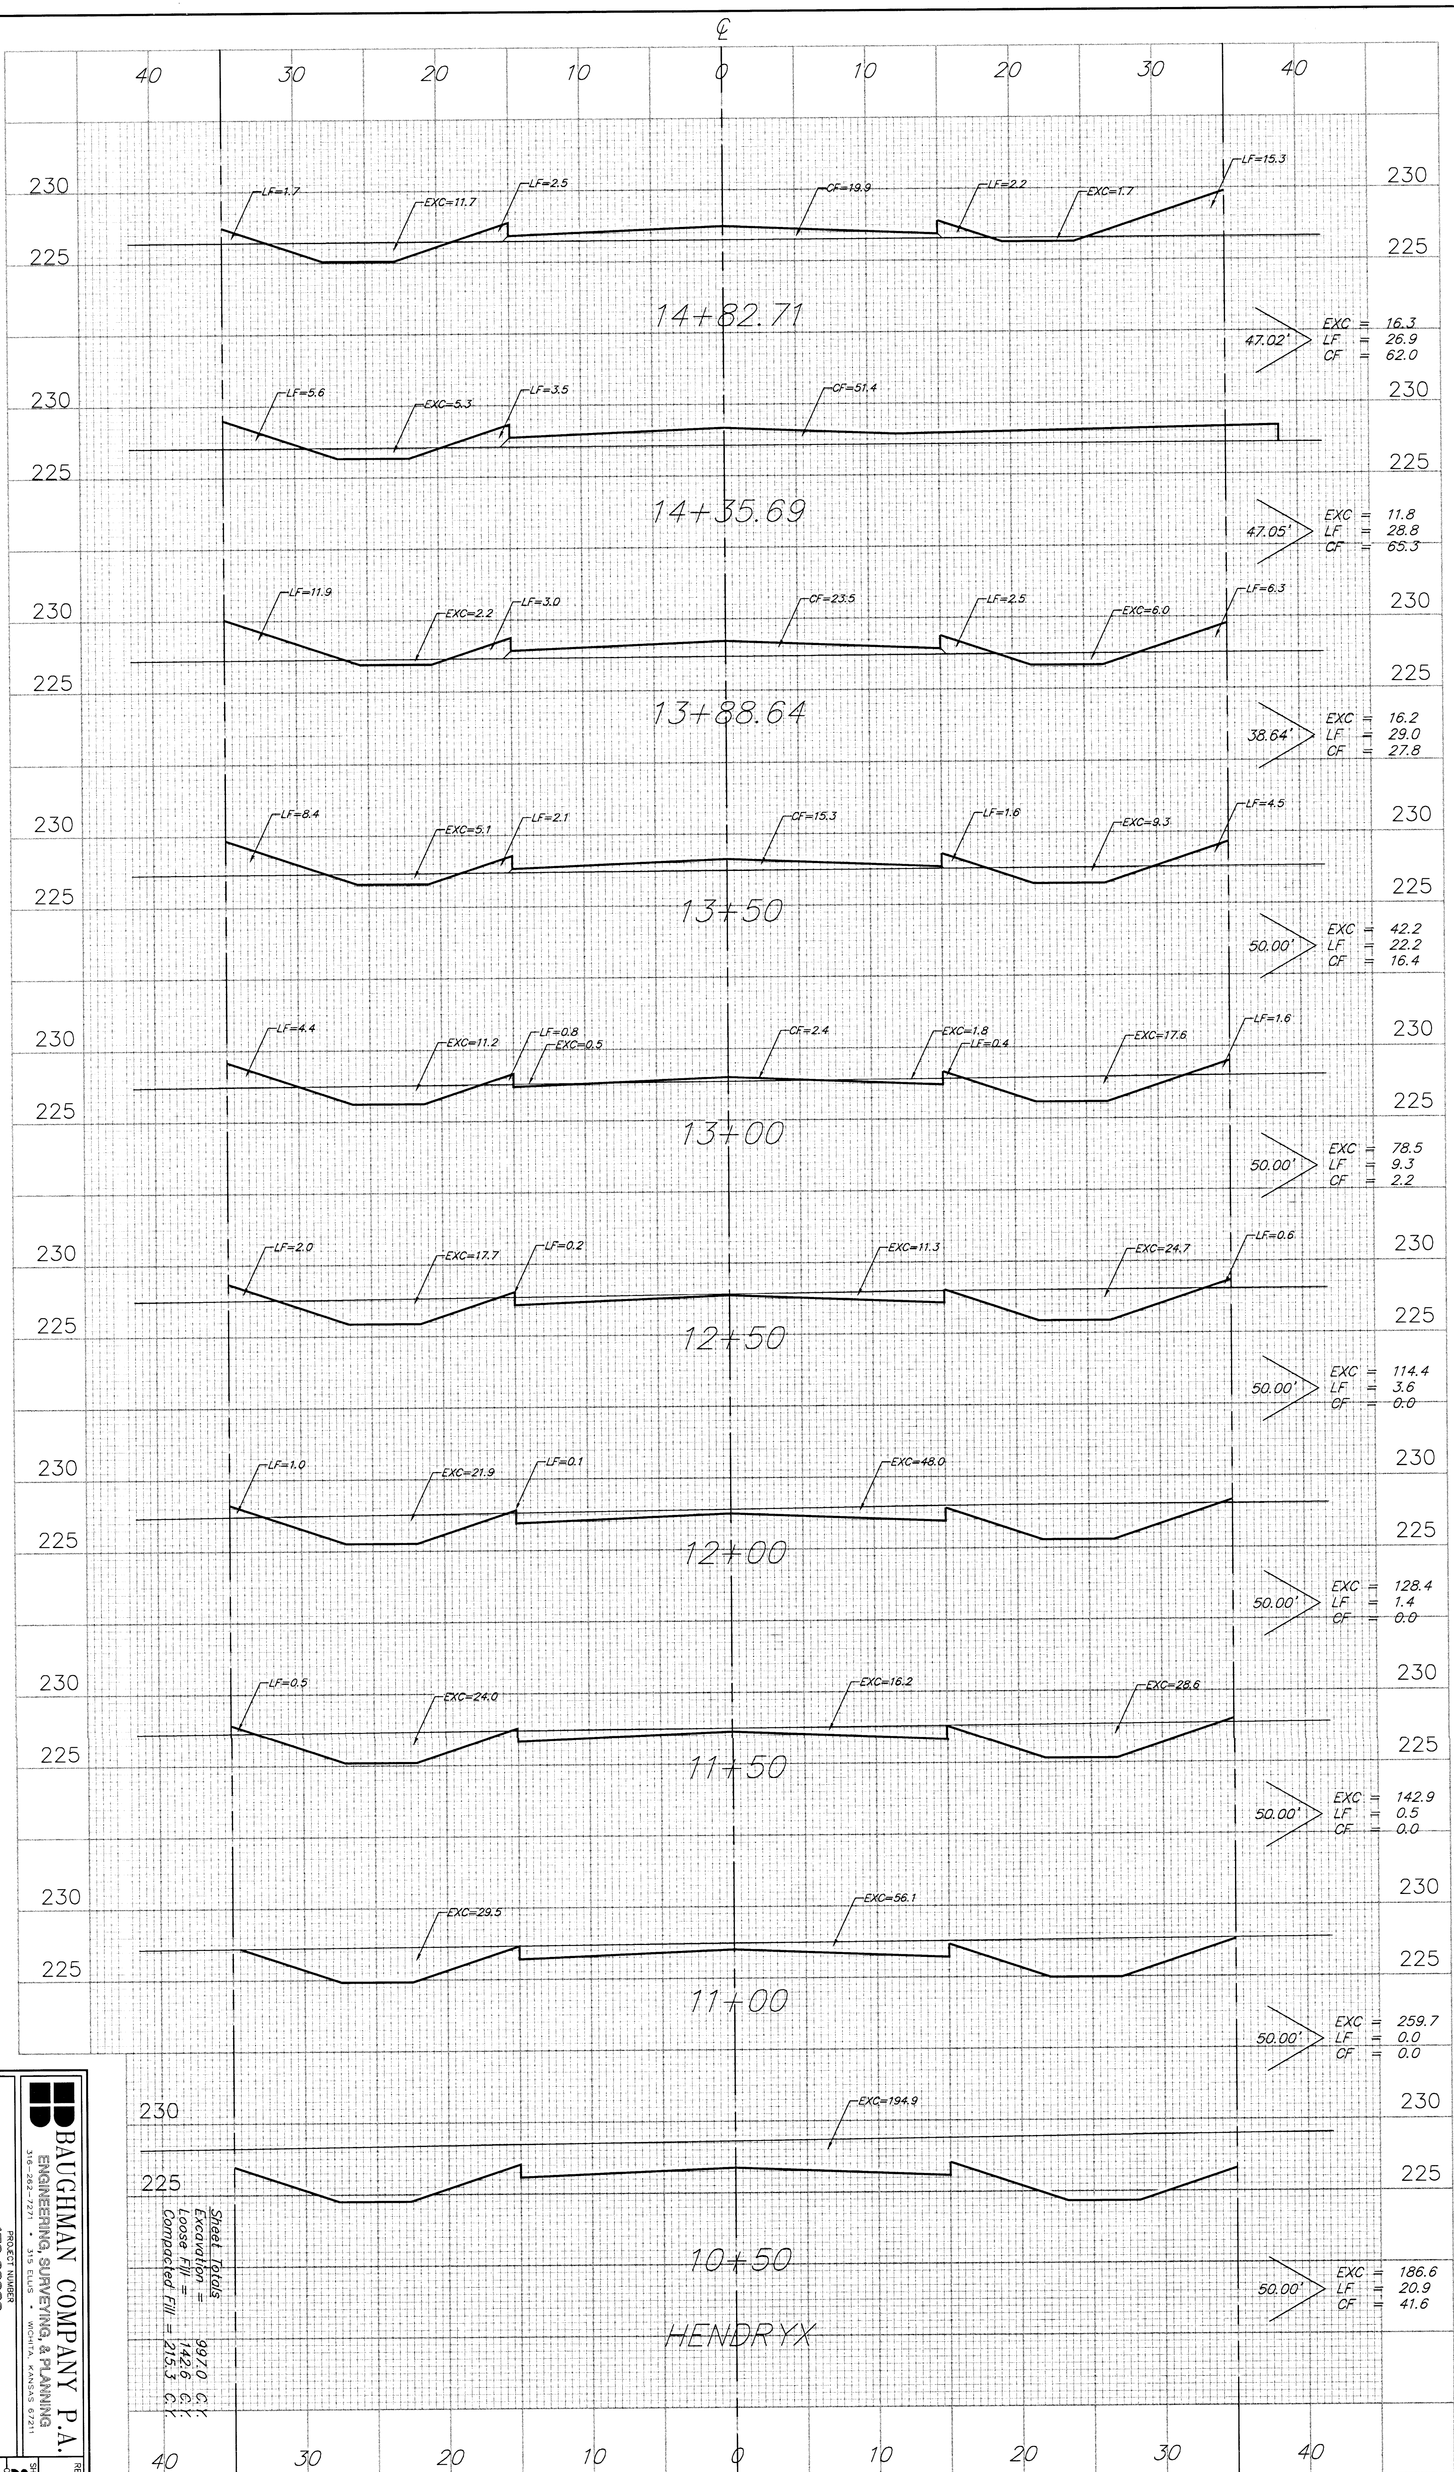

BAUGHMAN COMPANY P.A.
ENGINEERING, SURVEYING, & PLANNING
316-262-7271 • 315 ELLIS • WICHITA, KANSAS 67211

PROJECT NUMBER
472-92929

SHEET
22
OF
37

REV.

XS3