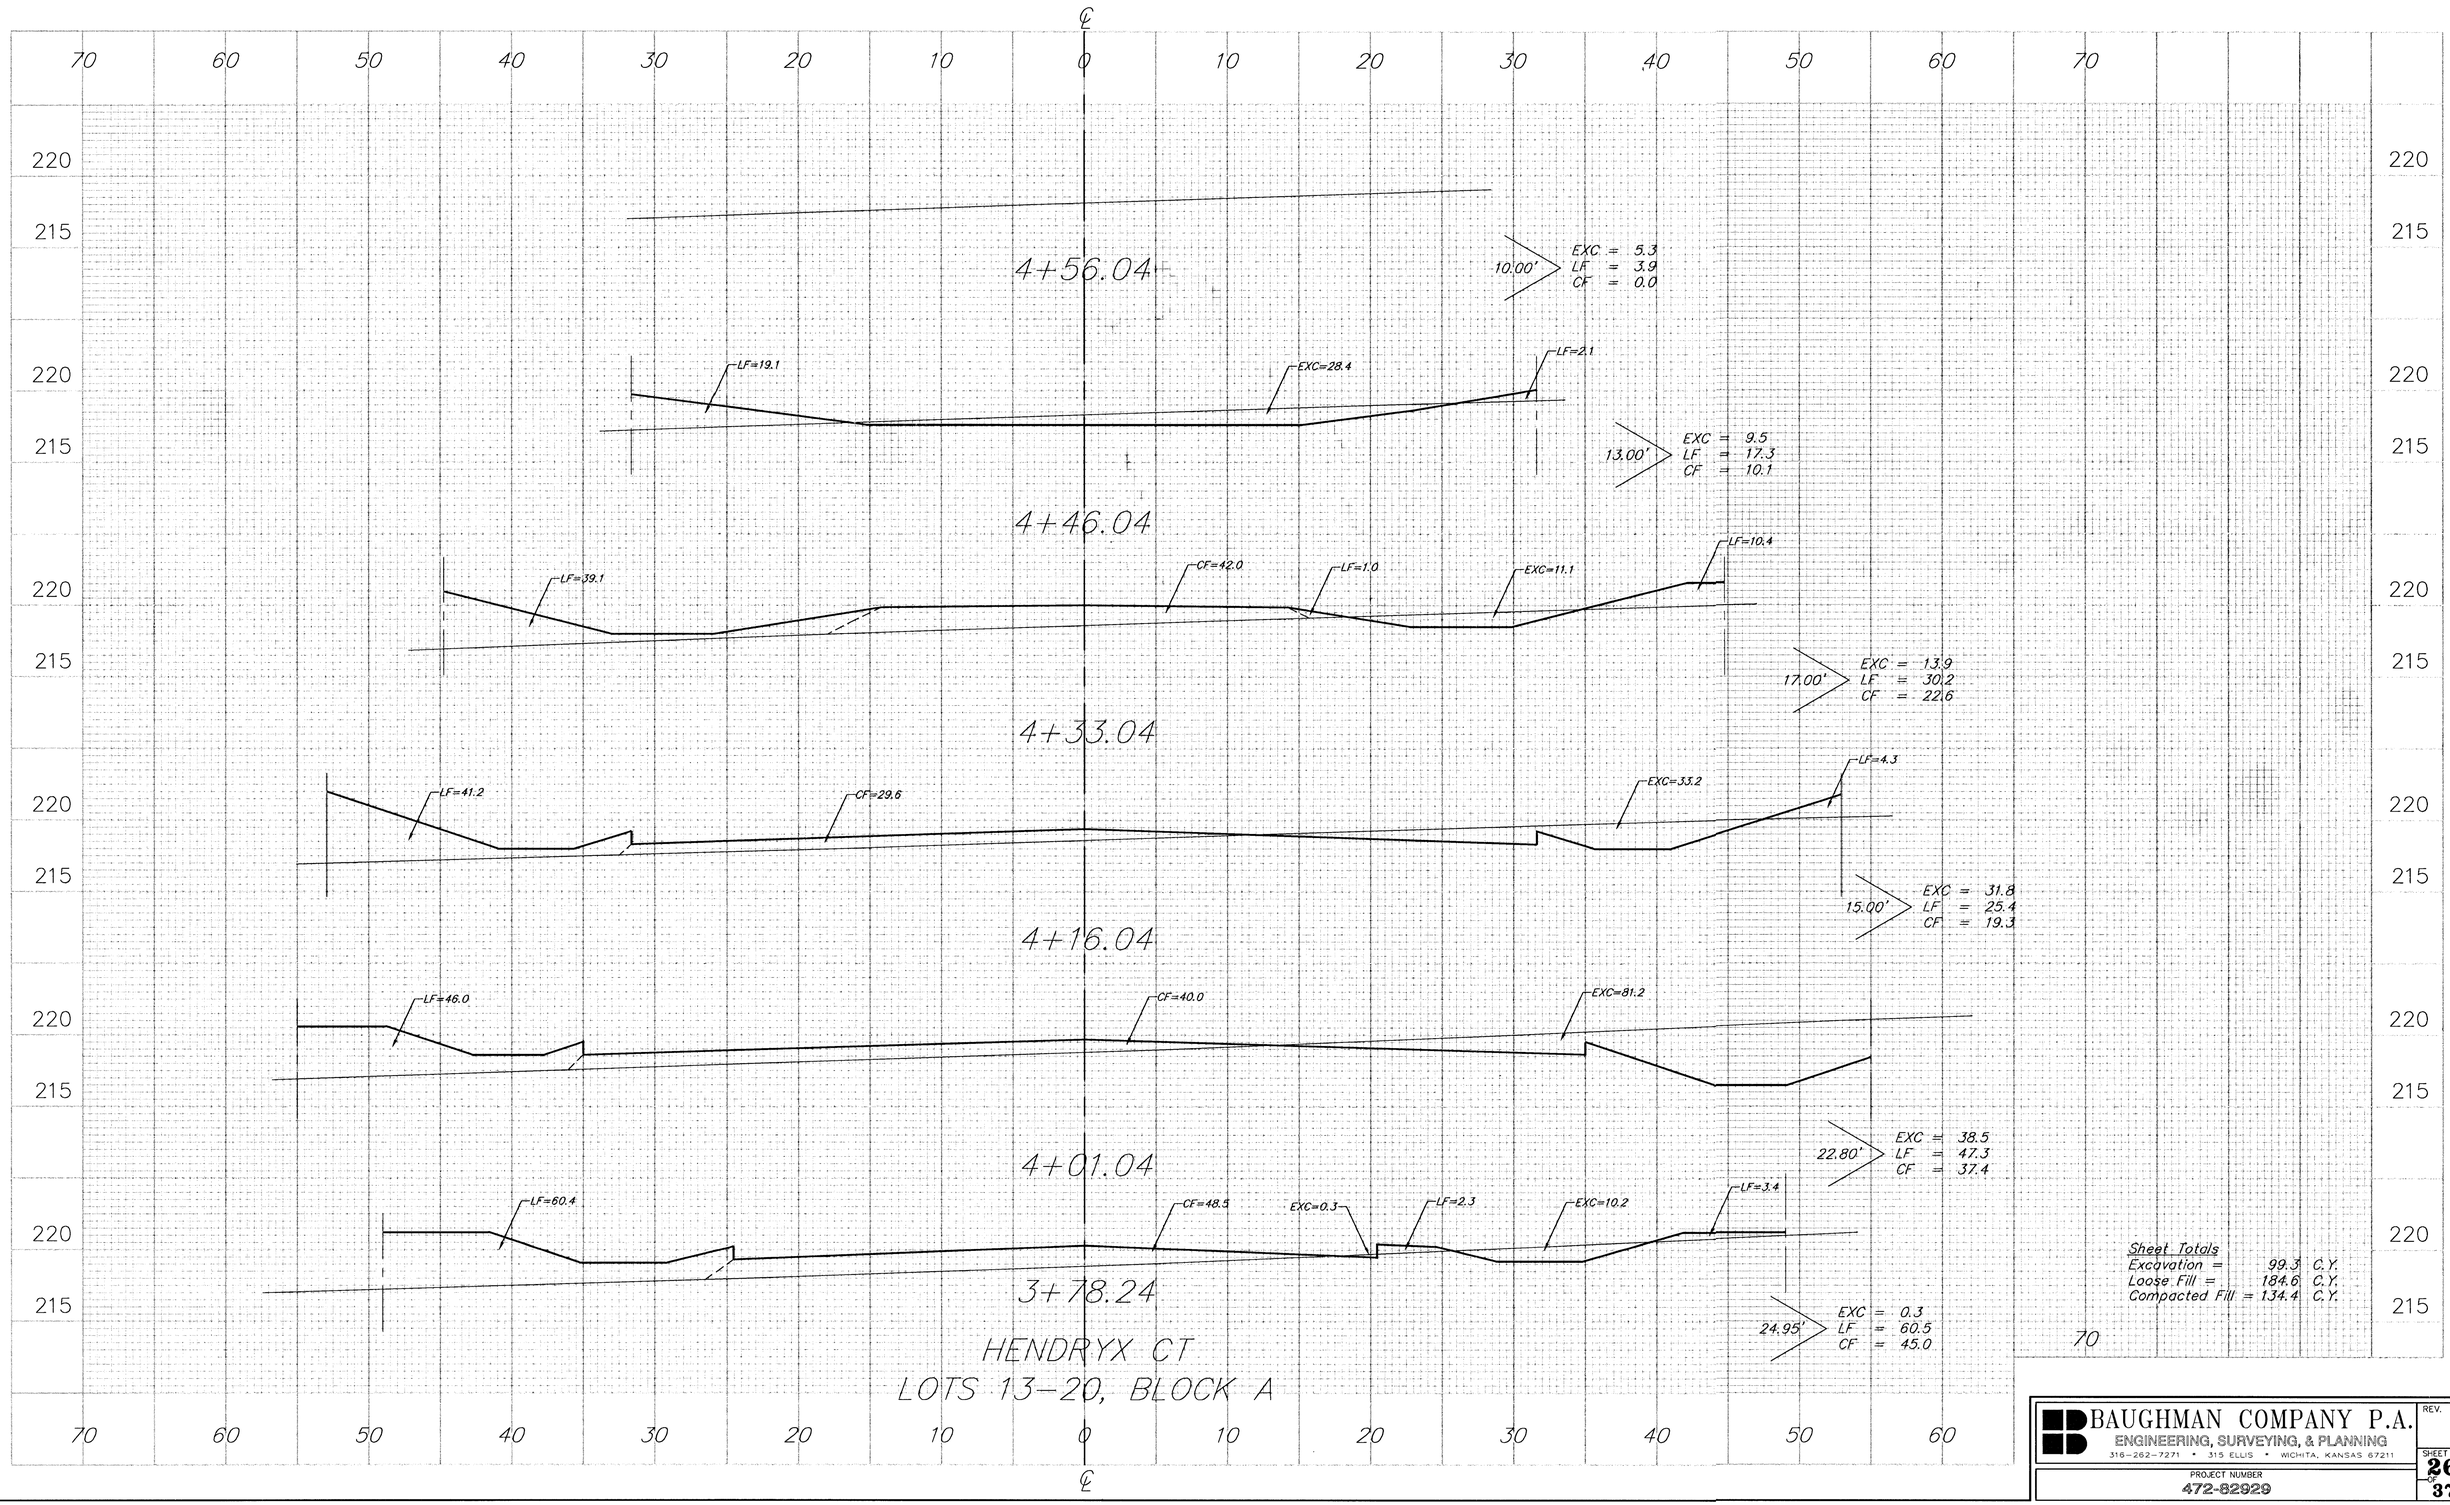



F:\ENG\REECE\VS7.DWG

BAUGHMAN COMPANY P.A.
ENGINEERING, SURVEYING, & PLANNING
316-262-7271 • 315 ELLIS • WICHITA, KANSAS 67211

REV.

PROJECT NUMBER
472-82929

SHEET
26
OF
37

457