
F:\ENG\REECE\XS8.DWG

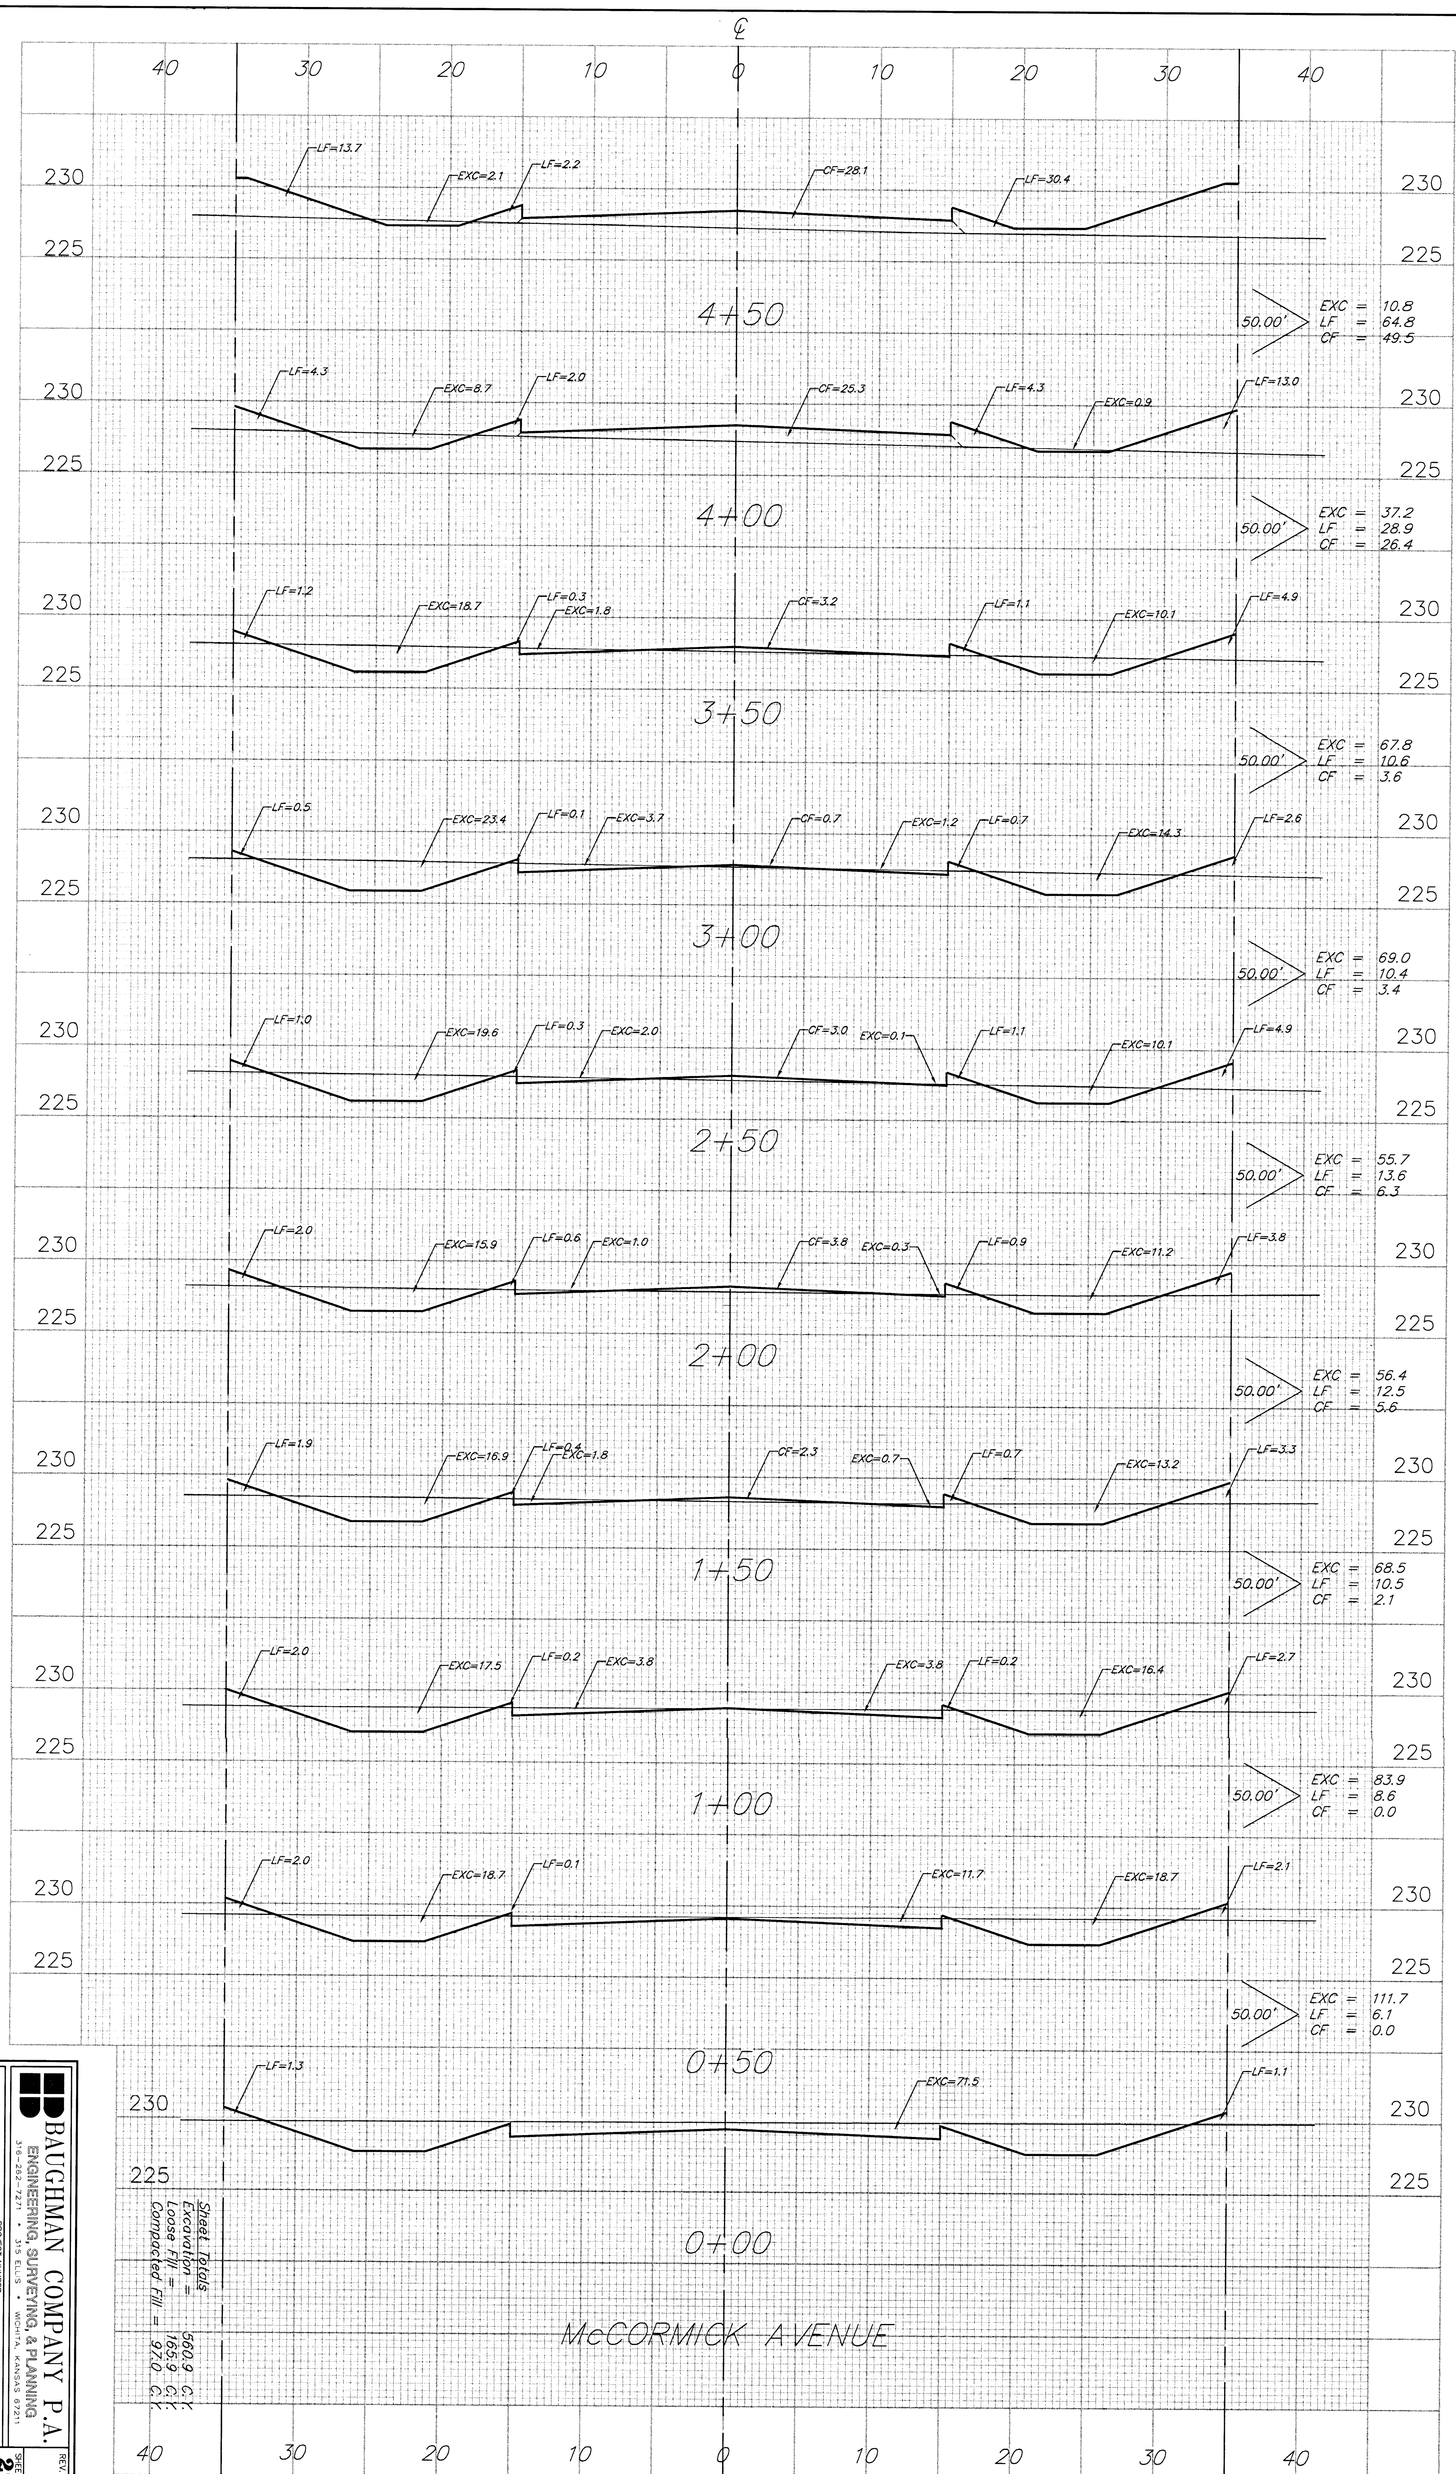

Sheet Totals
Excavation = 560.9 C.Y.
Loose Fill = 165.2 C.Y.
Compacted Fill = 97.0 C.Y.

BAUGHMAN COMPANY P.A.
ENGINEERING, SURVEYING, & PLANNING
316-262-1221 • 315 ELLIS • WICHITA, KANSAS 67211

PROJECT NUMBER
472-92929

SHEET
27
OF
37

REV.

XS8