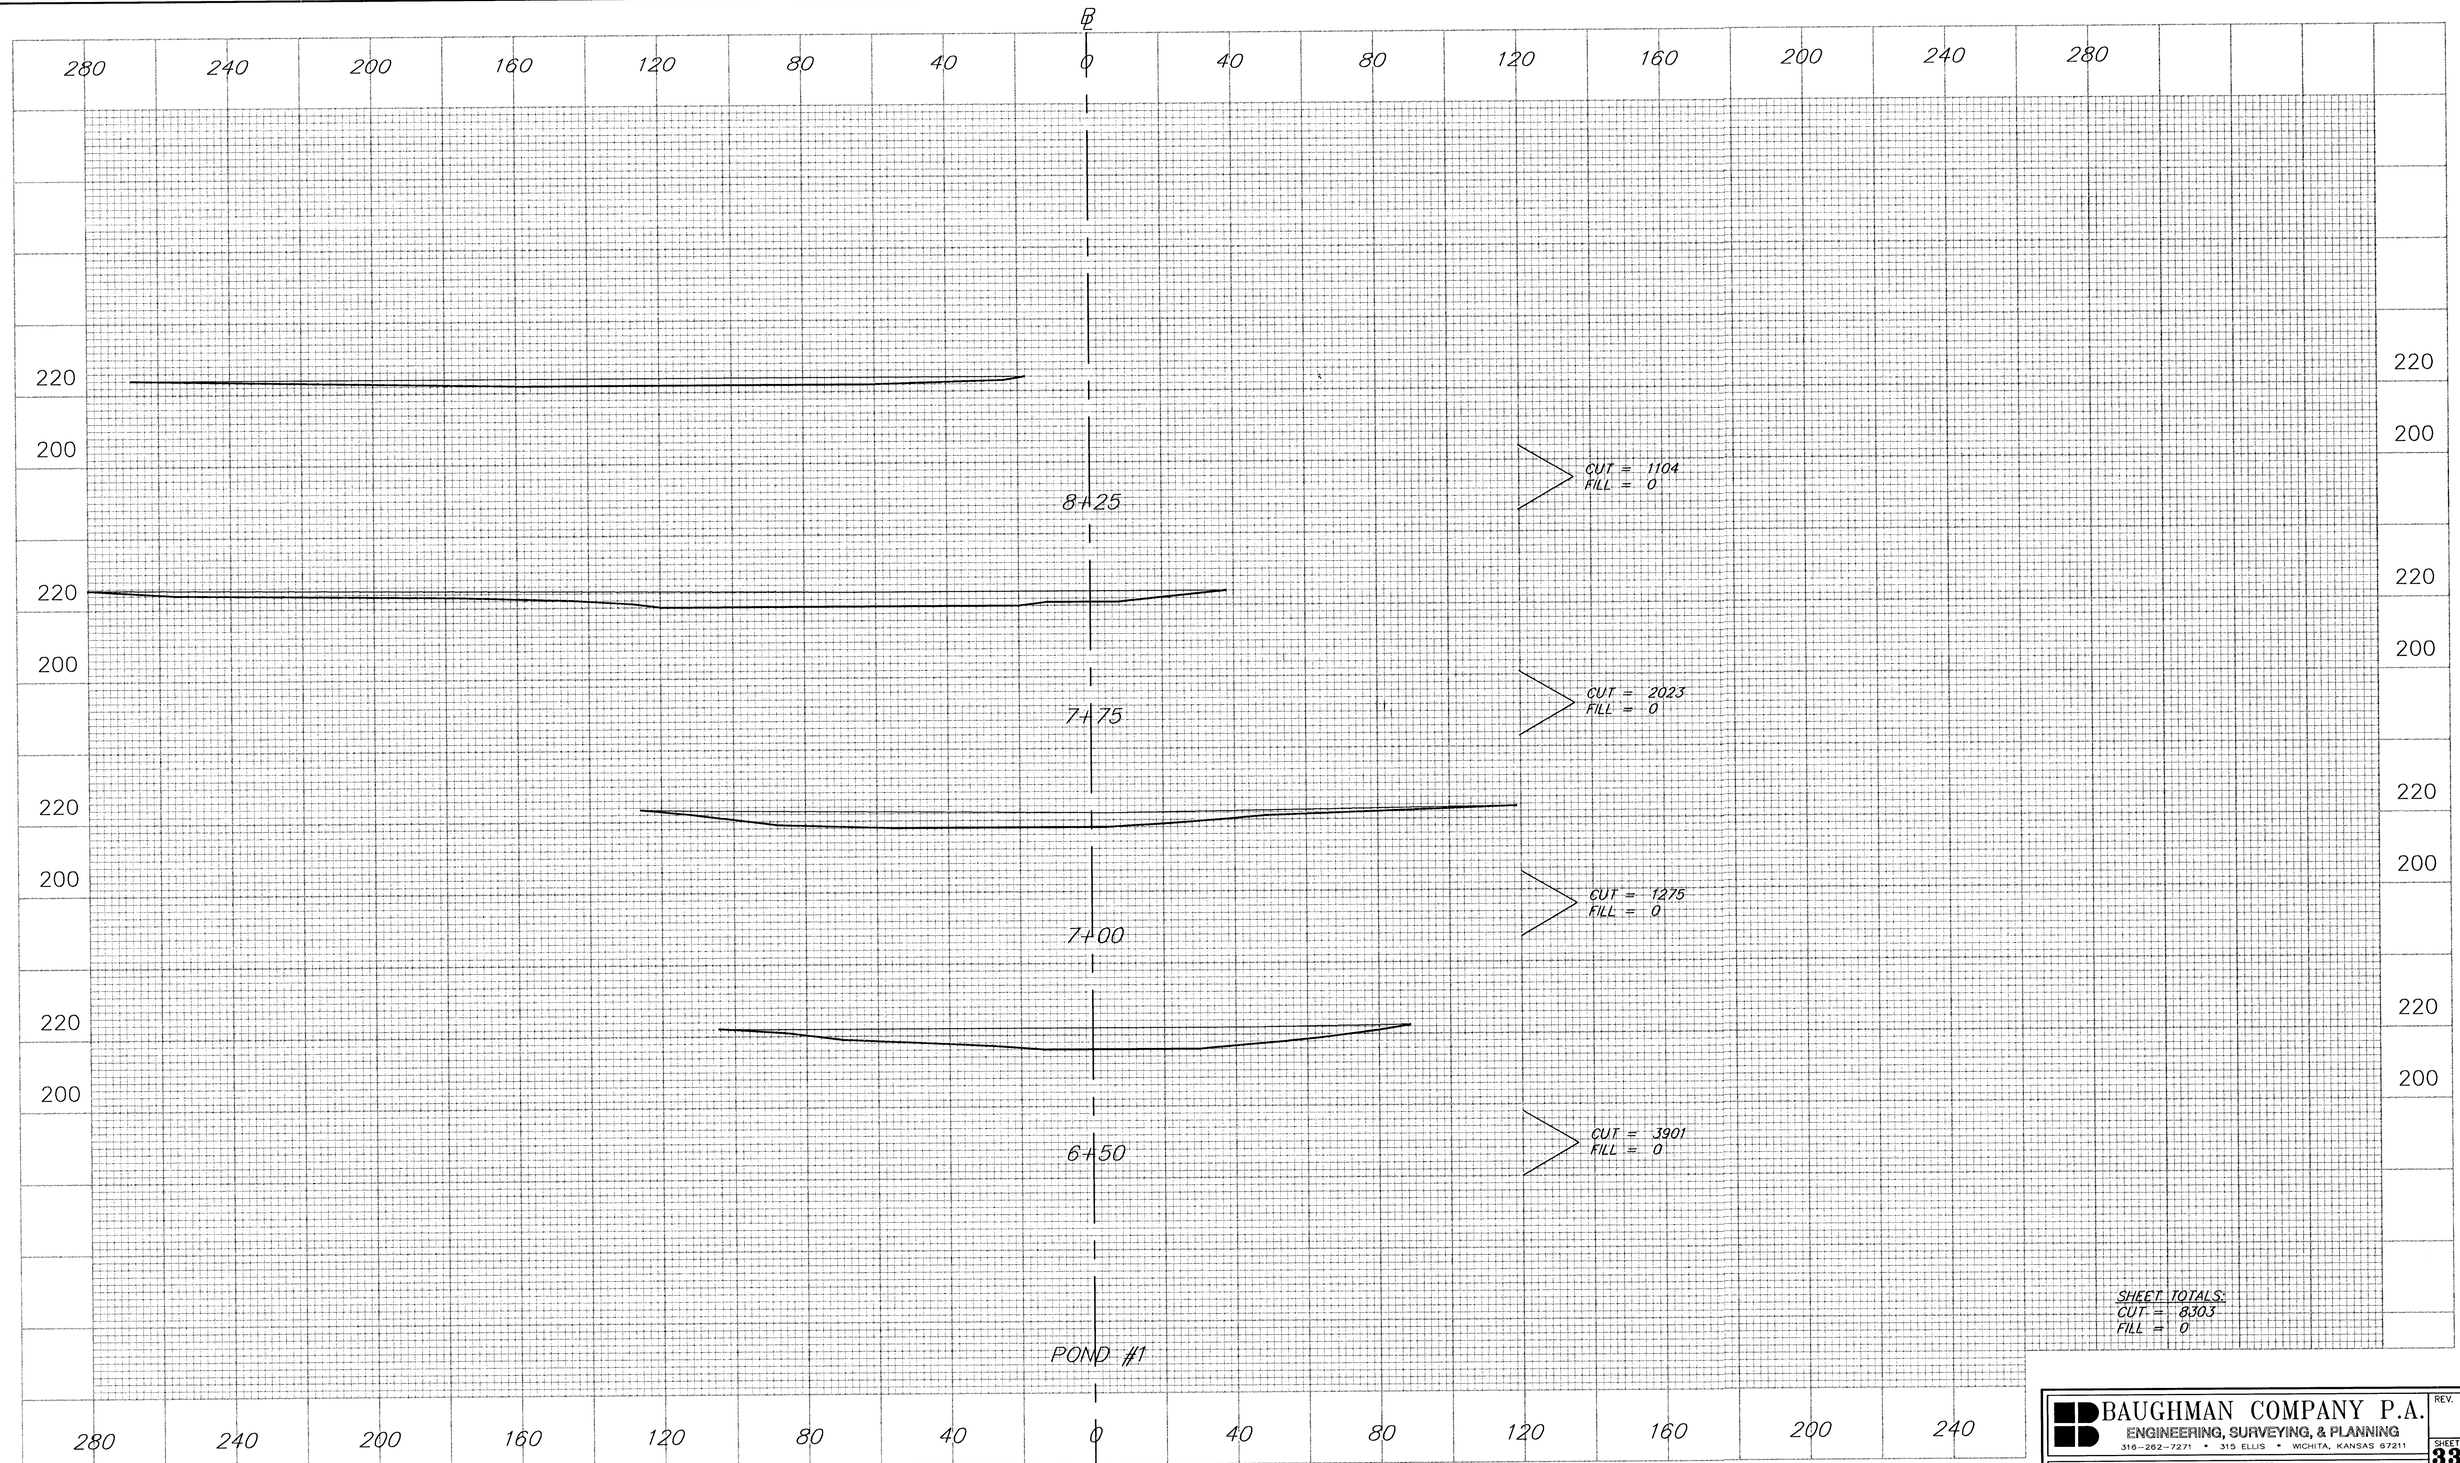



SHEET TOTALS:
CUT = 8303
FILL = 0

BAUGHMAN COMPANY P.A.
ENGINEERING, SURVEYING, & PLANNING
316-262-7271 * 315 ELLIS * WICHITA, KANSAS 67211

REV.

PROJECT NUMBER
472-82929

SHEET
33r
OF
37

F:\ENG\RECE\XS14.DWG

XS14