
PROJECT NO.	SHEET NO.	TOTAL SHEETS
472-76-245-81858-000-000-001	2	16

BARRINGTON CORNER

AN ADDITION TO WICHITA, SEDGWICK COUNTY, KANSAS

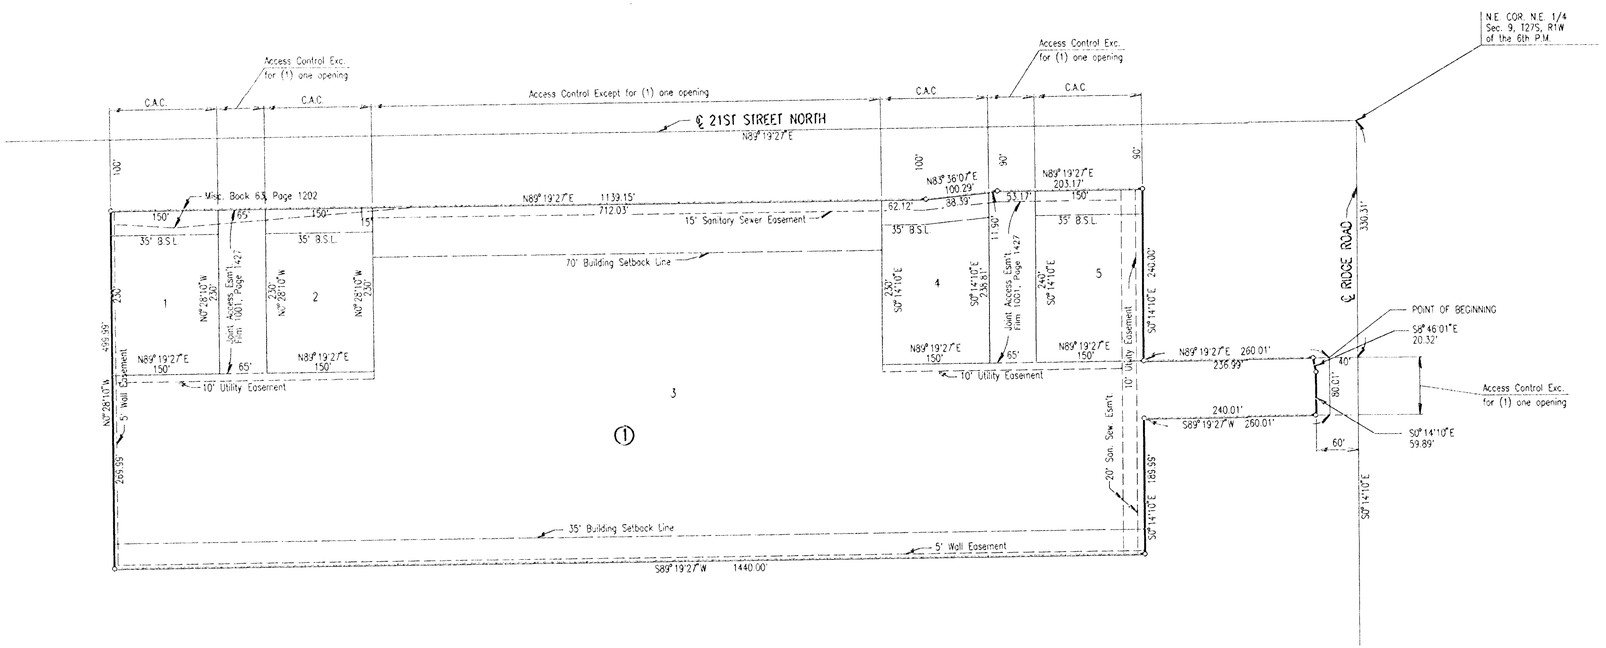

SCALE 1" = 100'

⊙ = IRON SET

B.S.L.=BUILDING SETBACK LINE
C.A.C.=COMPLETE ACCESS CONTROL

BARRINGTON CORNER DECEL LANE

PLAT

PROFESSIONAL ENGINEERING CONSULTANTS P.A.
ENGINEERS
WICHITA, KANSAS

Designed by	BER, GDD	Checked by		
Drawn by	DEP	Date AUG., 1995	Job No. 95325	

/usr/usrl/dgn/1995/95325/plat.dgn
date plotted: 8/8/95
deliver to: dwayne dunn