
Scale: 1" = 20'

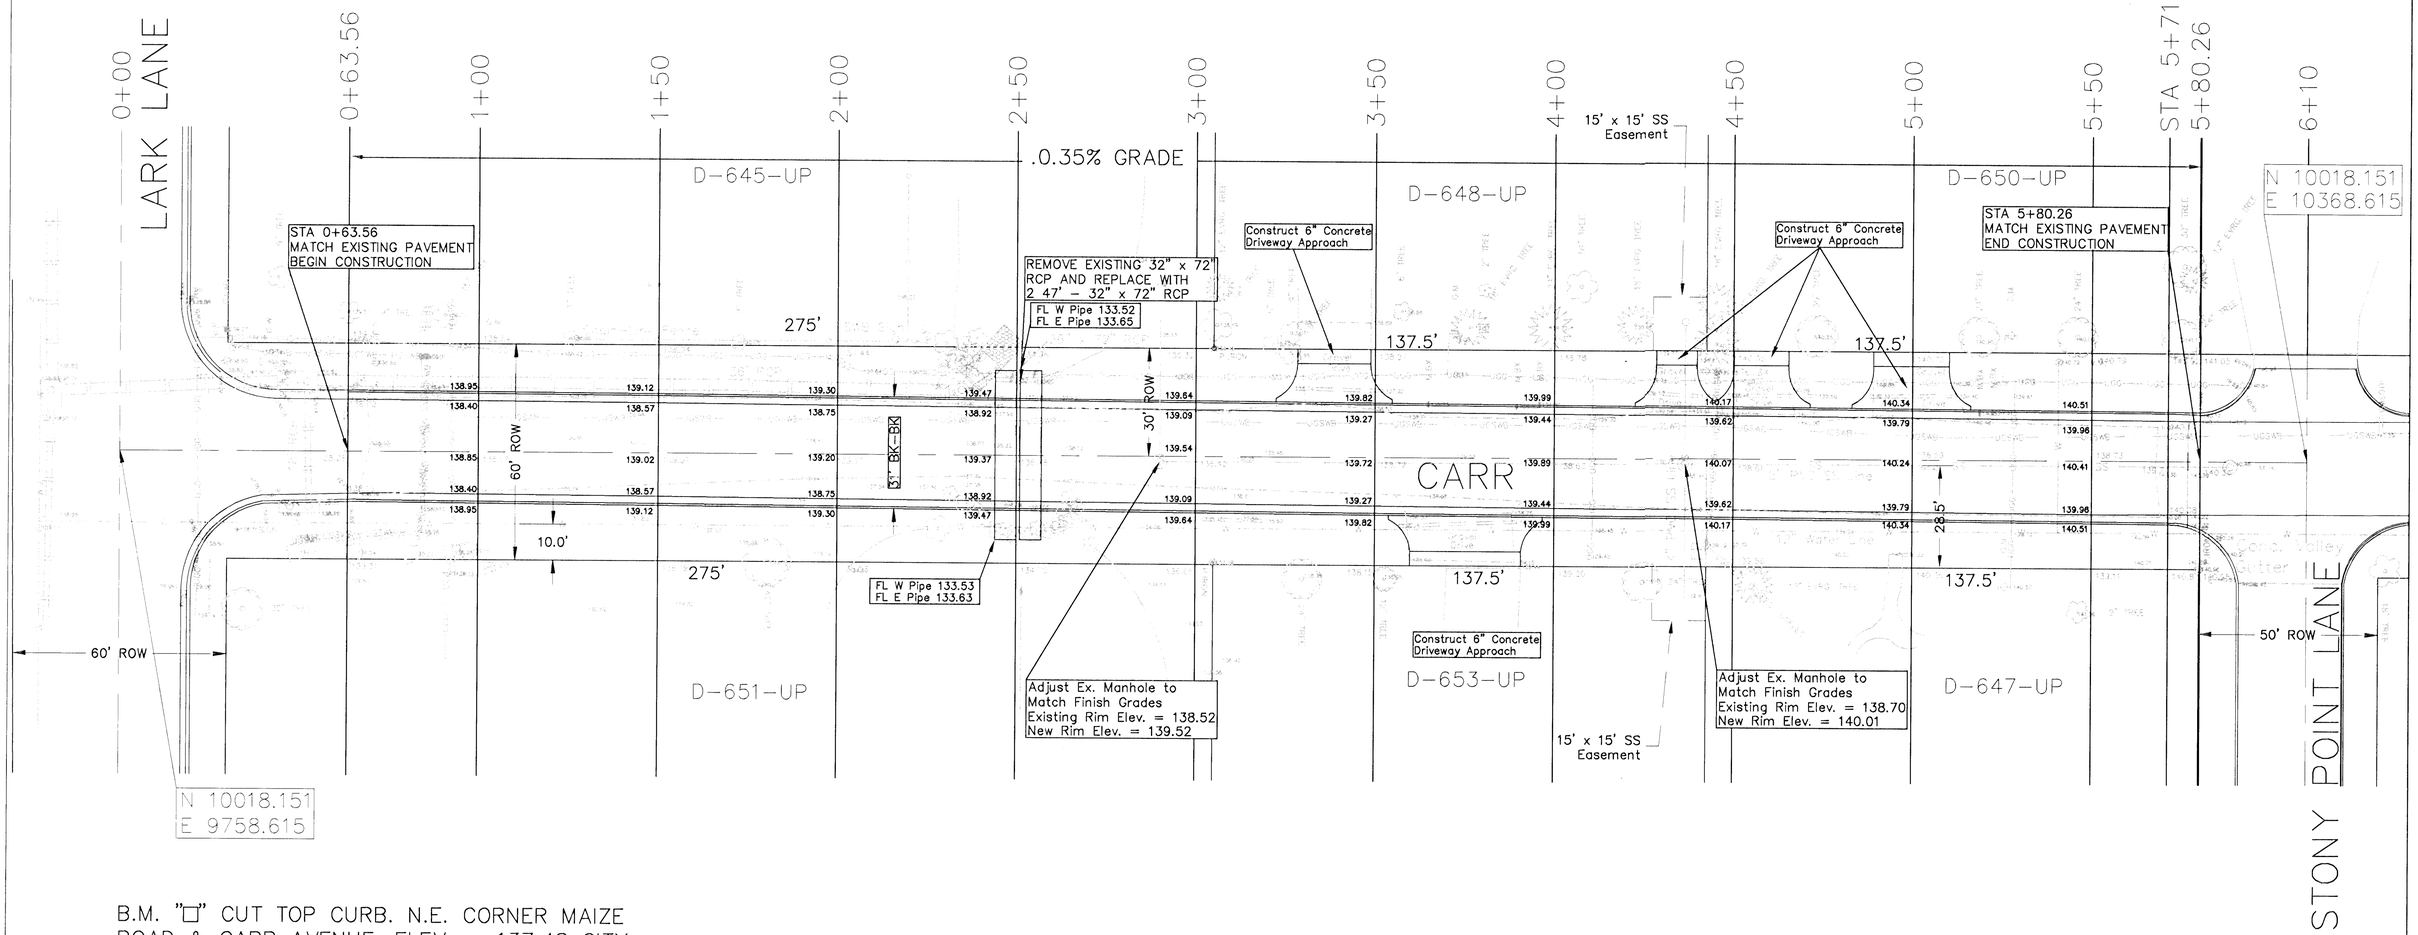

B.M. "□" CUT TOP CURB. N.E. CORNER MAIZE ROAD & CARR AVENUE. ELEV. = 137.48 CITY CITY DATUM

B.M. "□" CUT TOP CURB EAST END RETURN N.E. CORNER CARR AVENUE & STONY POINT LANE. ELEV. = 140.84 CITY DATUM

CITY OF WICHITA
CITY ENGINEER'S OFFICE
CITY HALL - SEVENTH FLOOR
455 NORTH MAIN STREET
WICHITA, KANSAS 67202-1620
(316) 268-4501
(316) 268-4114 FAX

PAVE CARR FROM LARK LANE TO STONY POINT LANE

CITY ENGINEER: MICHAEL E. LINDEBAK, P.E.

PROJECT NUMBER	OCA NUMBER
472-83381	765685

DATE: DEC. 01