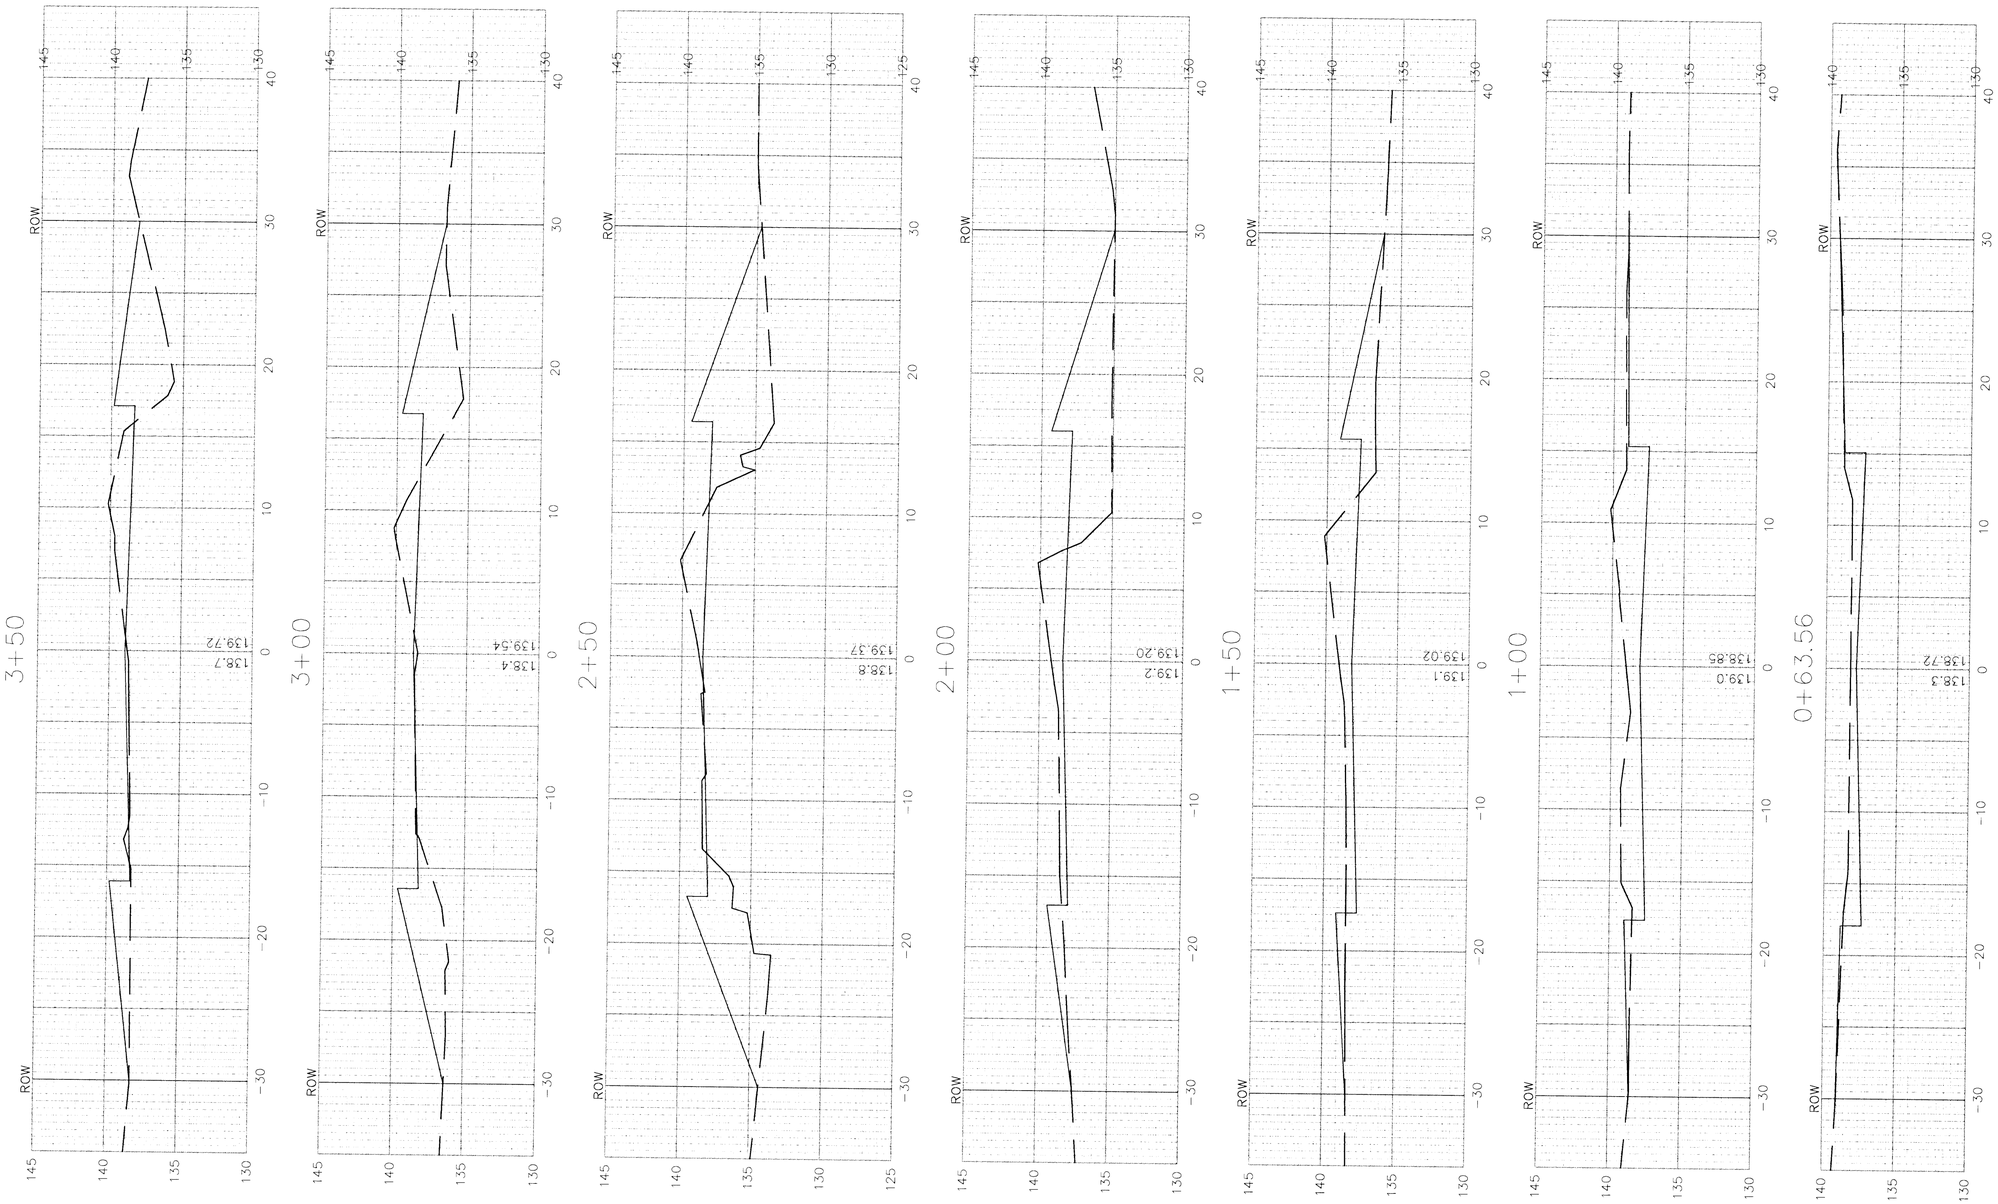


PAVE CARR
FROM LARK LANE
TO STONY POINT LANE

CITY ENGINEER
MICHAEL E. LINDEBAK, P.E.

PROJECT NUMBER	OCA NUMBER
472-83381	765685

DATE	SHEET 5 OF 6
OCTOBER 01	