



TYP SECTION

Sta. 5+60.74 to Sta. 5+99.00

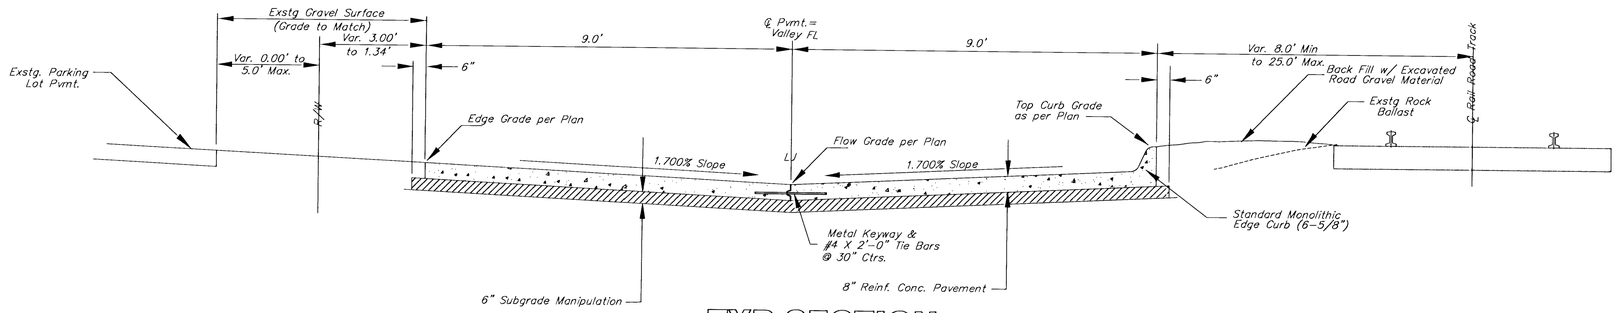

TYP SECTION

Sta. 0+75.00 to Sta. 5+60.74

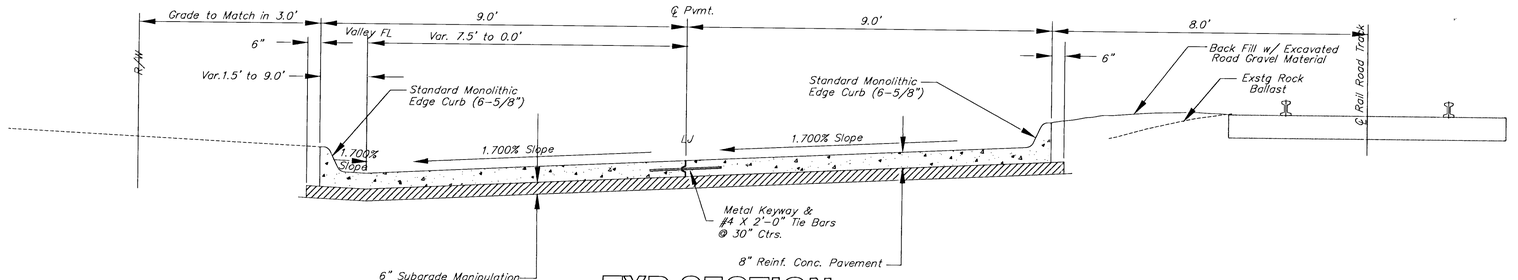

TYP SECTION

Sta. 0+30.00 to Sta. 0+75.00

NOTE:
Subgrade Manipulation Shall Consist of 6" Deep Scarification and Compaction to 95 % or Greater Standard Density

Backfill Behind Curb and Adjacent to New Pavement Section to be INCIDENTAL to "Site Restoration"

PROJECT NUMBER			SHEET NAME	ENGINEERING DIRECTORY	
472 - 83317			Typsec	F:\\Eng\Mead\Details	
DESIGN	DRAWN	APPROVED	DATE	SCALE	BAUGHMAN NO
JFB/KK	TCA	JFB	SEPT01	USER	01 04 E980

MEAD IMPROVEMENT DISTRICT

TYPICAL SECTIONS

MEAD AVE FROM BAYLEY STREET TO LINCOLN STREET

BAUGHMAN COMPANY, P.A.
ENGINEERING, SURVEYING, & PLANNING
316-262-7271 • 315 ELLIS • WICHITA, KANSAS 67211

SHEET 3 OF 14

F:\Eng\MEAD\typsec.dwg Thu Sep 27 11:21:50 2001