


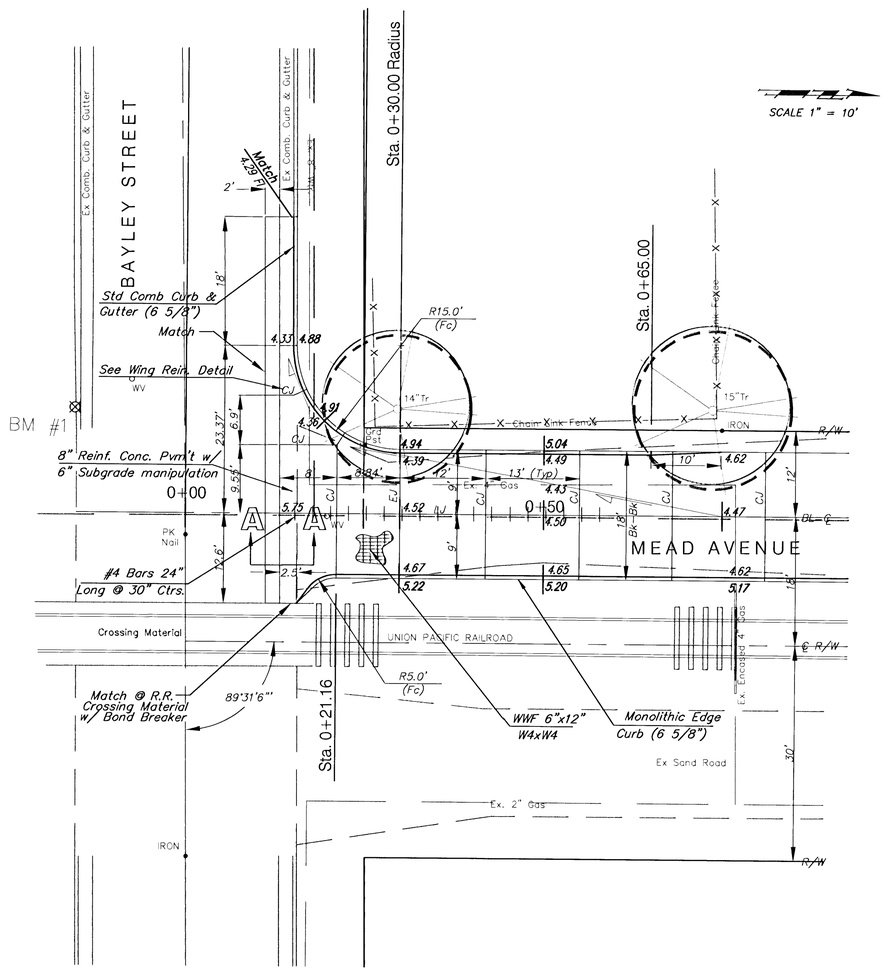


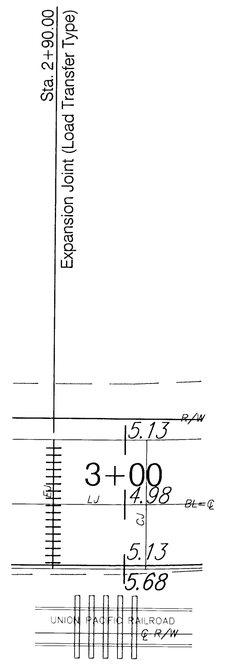

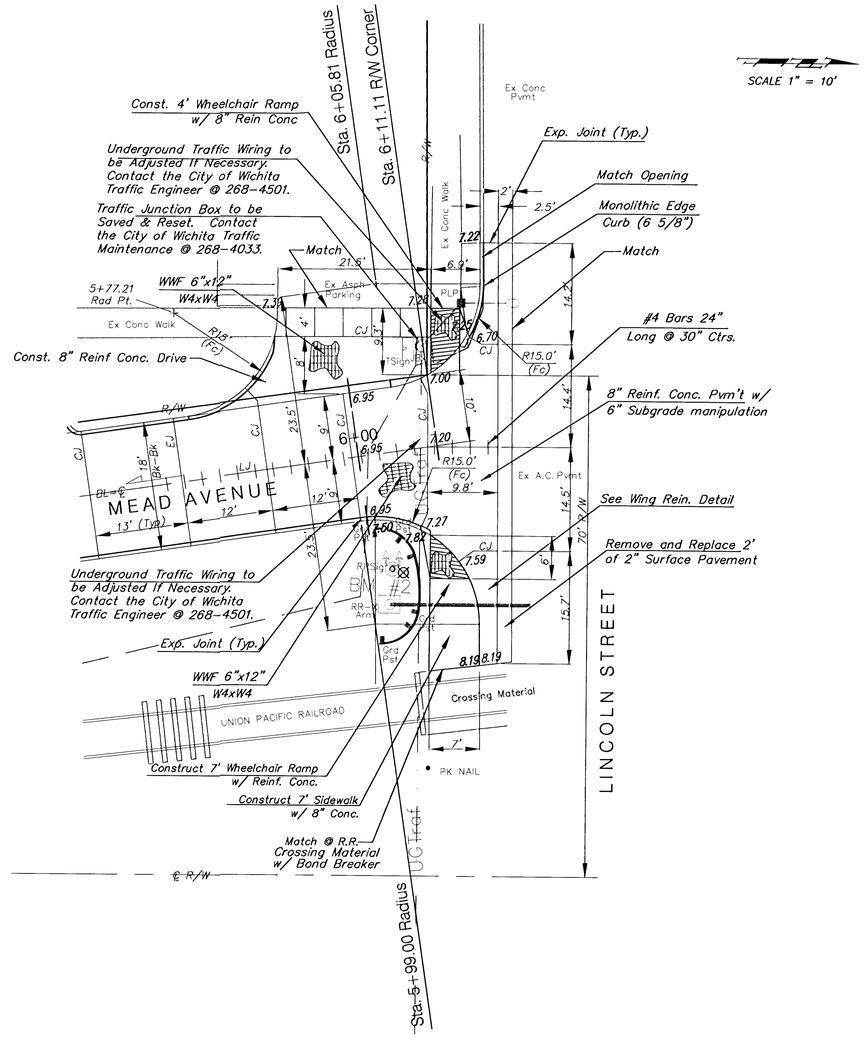

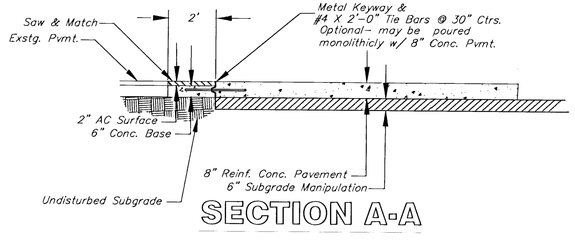

SECTION A-A

PROJECT NUMBER	SHEET NAME	ENGINEERING DIRECTORY
472 - 83317	Intdet	F:\MEAD

DESIGN	DRAWN	APPROVED	DATE	SCALE	BAUGHMAN NO
JFB/KK	TCA	JFB	SEPT01	1"=10'	01-04-E980

MEAD IMPROVEMENT DISTRICT

INTERSECTION DETAILS

MEAD AVE FROM BAYLEY STREET TO LINCOLN STREET

BAUGHMAN COMPANY, P.A.
ENGINEERING, SURVEYING, & PLANNING
316-262-7271 * 315 ELLIS * WICHITA, KANSAS 67211

F:\Eng\MEAD\Intdet.dwg Thu Sep 27 11:51:52 2001