2+00

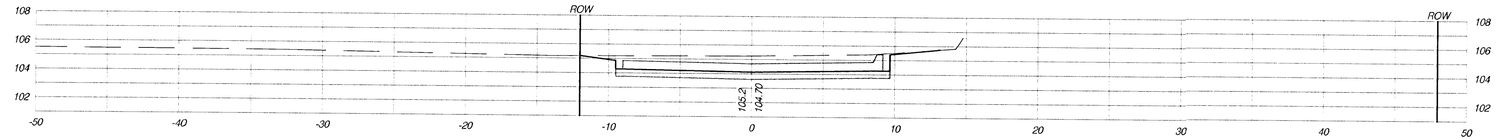

1+50

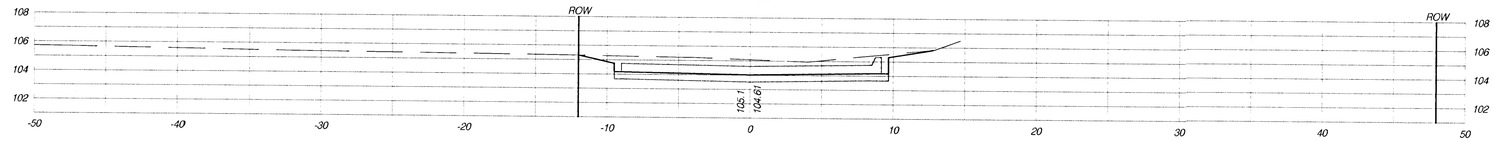

1+00

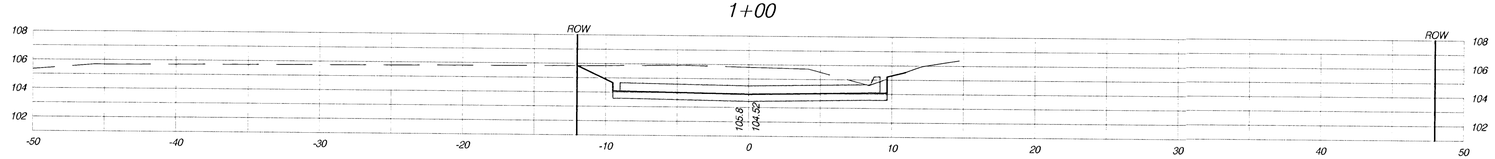

0+75

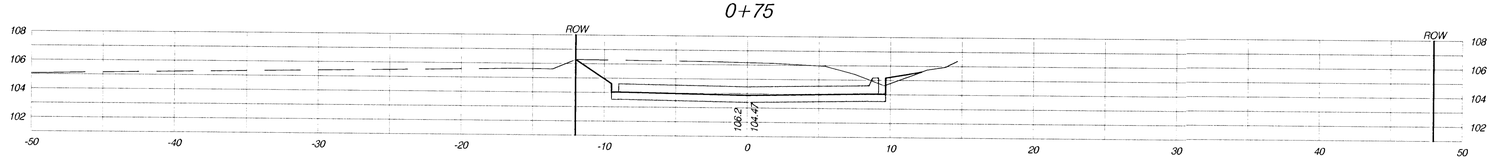

0+50

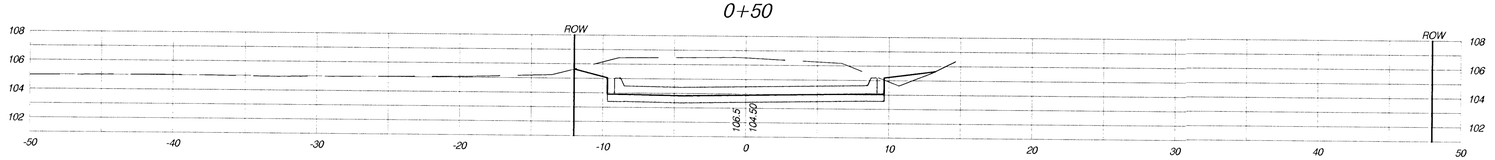

0+30

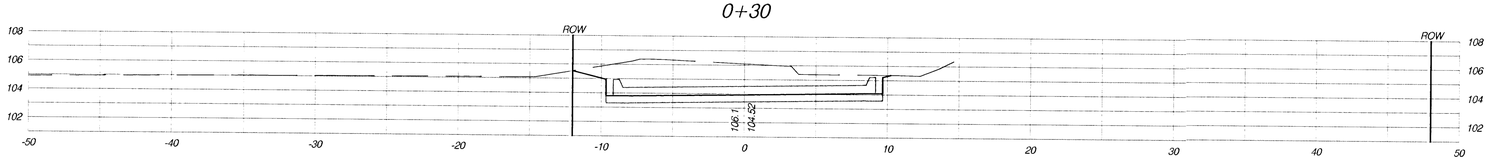

0+00

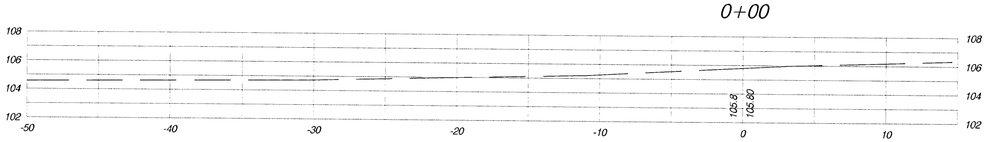

PROJECT NUMBER			SHEET NAME	ENGINEERING DIRECTORY	
472 - 83317			XSEC01	F:\\MEAD\XSEC	
DESIGN	DRAWN	APPROVED	DATE	SCALE	BAUGHMAN NO
JFB	TPV	JFB	SEPT01	1:5	01-04-E980

MEAD IMPROVEMENT PROJECT

CROSS SECTIONS

MEAD AVE FROM BAYLEY STREET TO LINCOLN STREET

BAUGHMAN COMPANY, P.A.
ENGINEERING, SURVEYING, & PLANNING
316-262-7271 • 315 ELLIS • WICHITA, KANSAS 67211

F:\Eng\MEAD\X-Sec\XSEC01.dwg Thu Sep 27 12:24:55 2001